



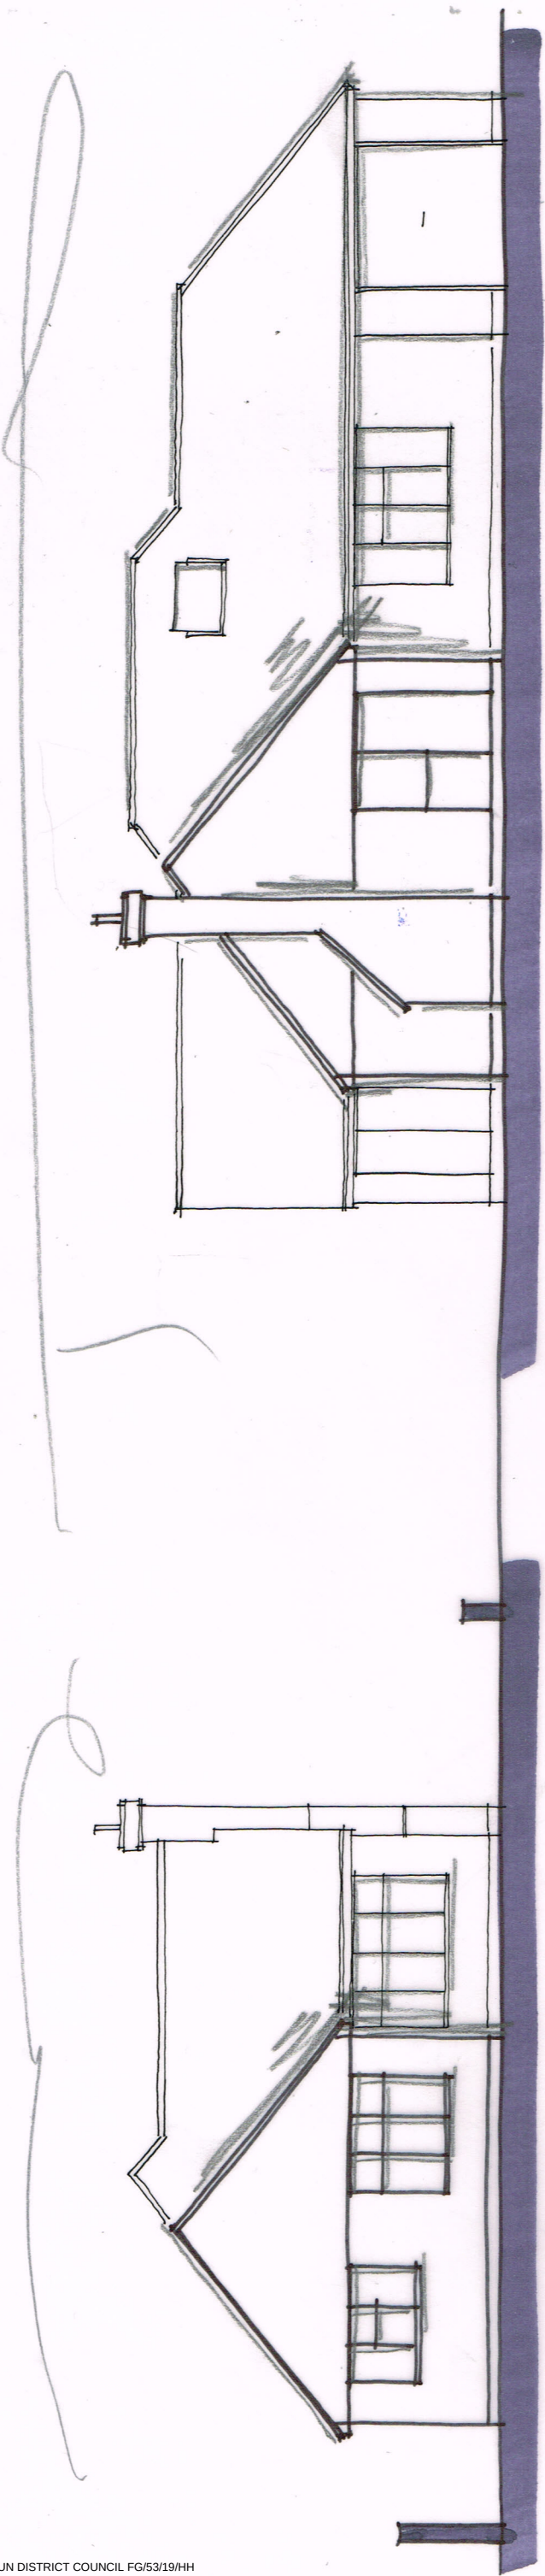

SIDE (s) ELEVATION 1:100 @ A3

0 1 2 3 4 5m
metres

FRONT (e)

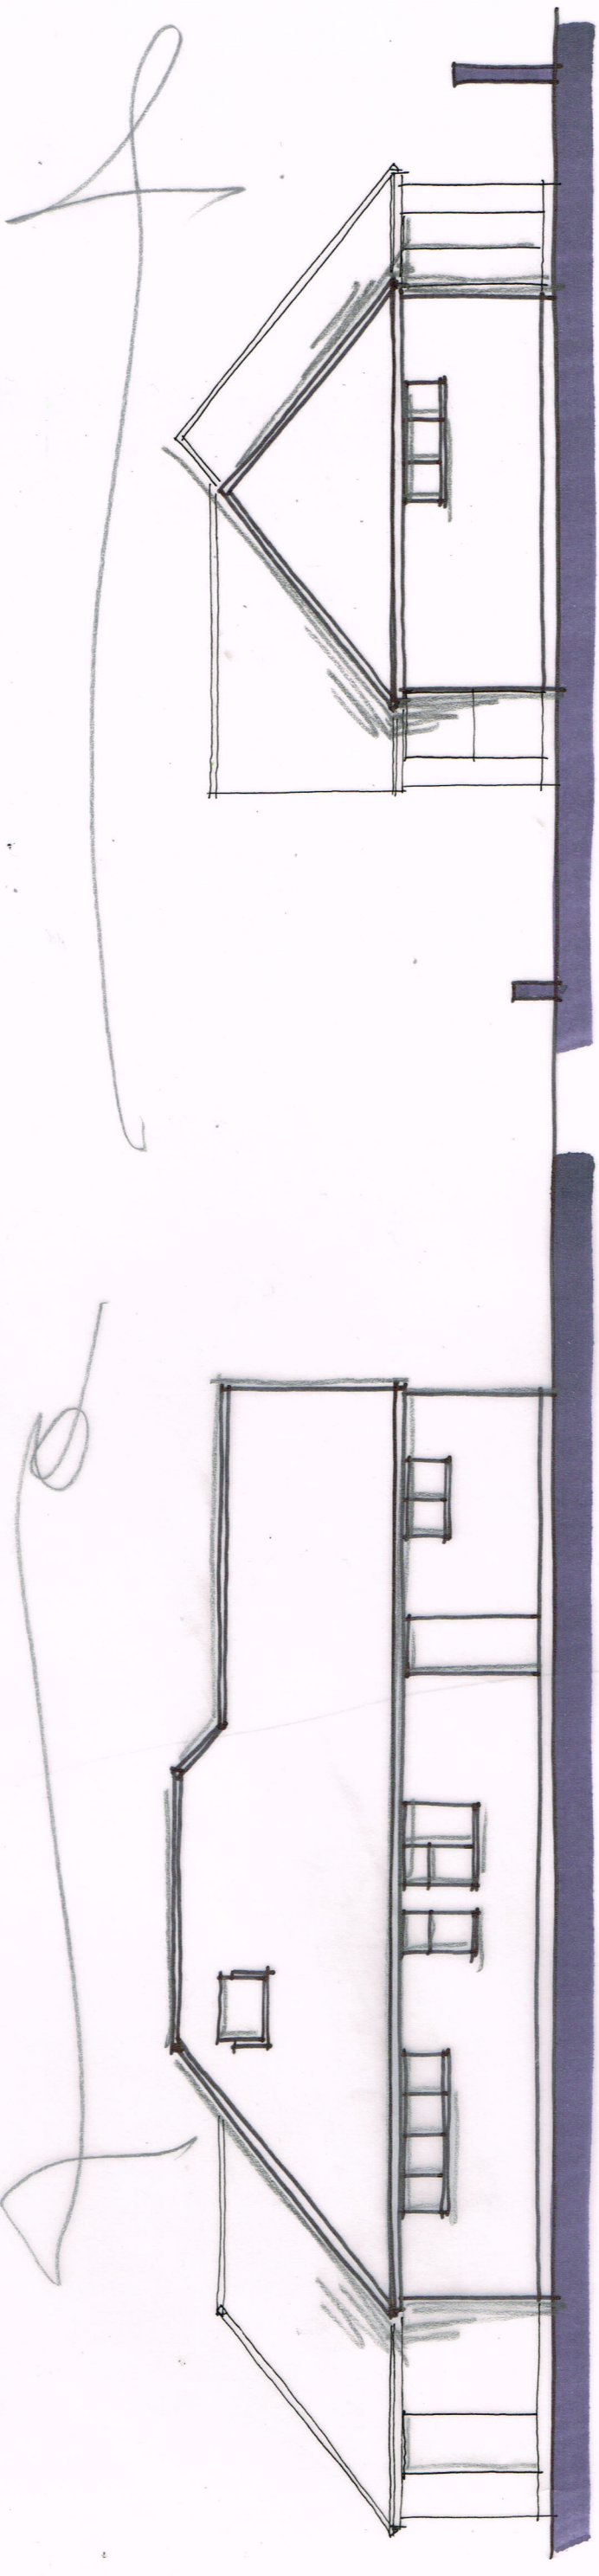

REAR (w)

SIDE (n)

Wayne Gander MCIAT
Architectural Technologist
98 Durrington Lane
Worthing
West Sussex BN13 2RQ
Tel. 01903 694817