



PROPOSED ELEVATIONS 1:100

ARUN DISTRICT COUNCIL FG/53/19/HH

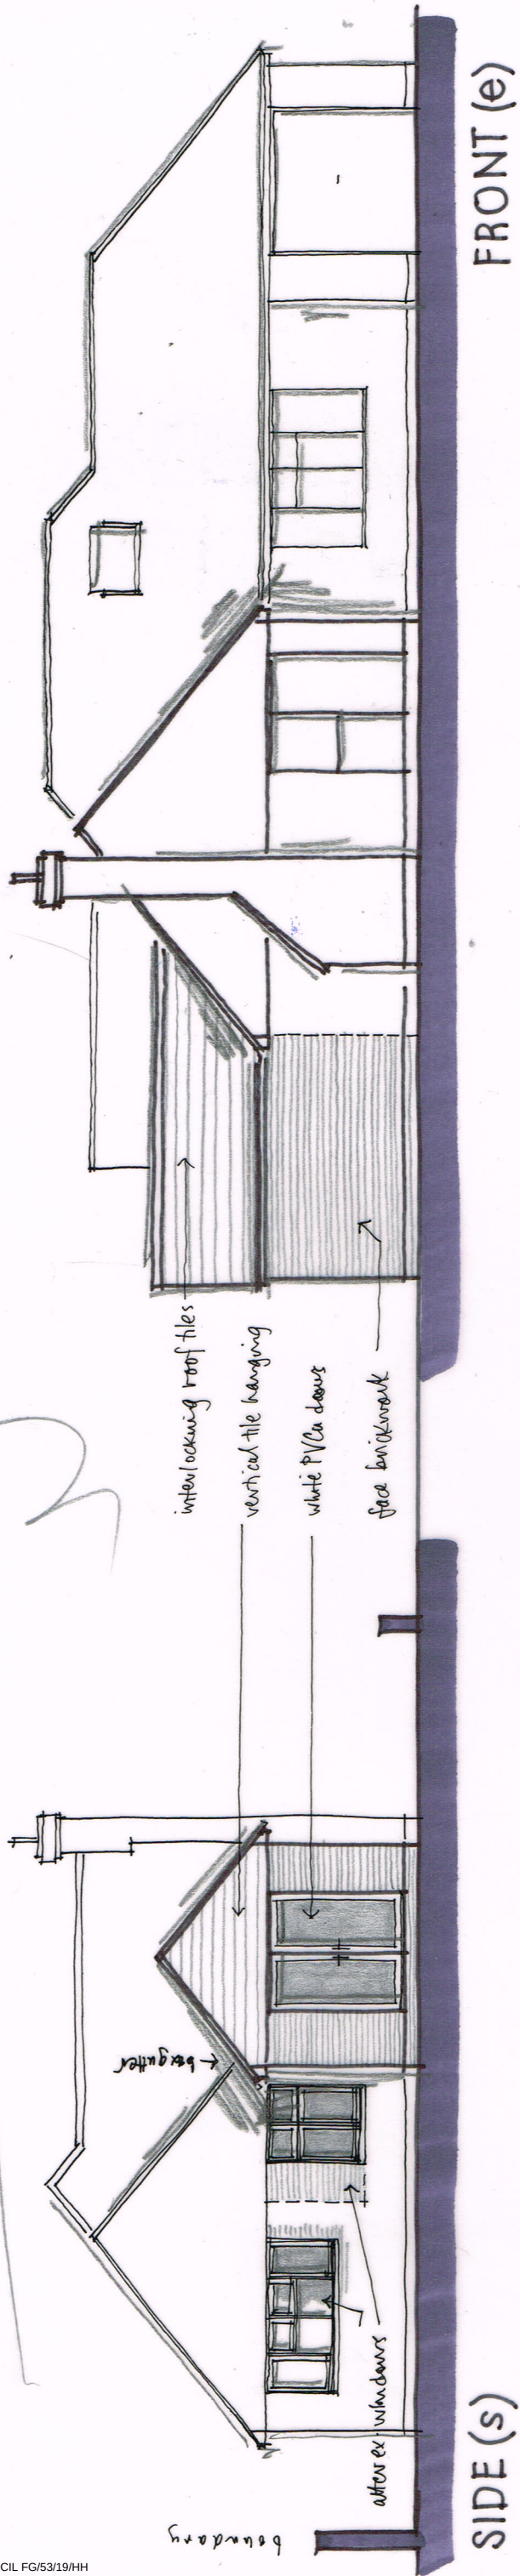

SIDE (s)

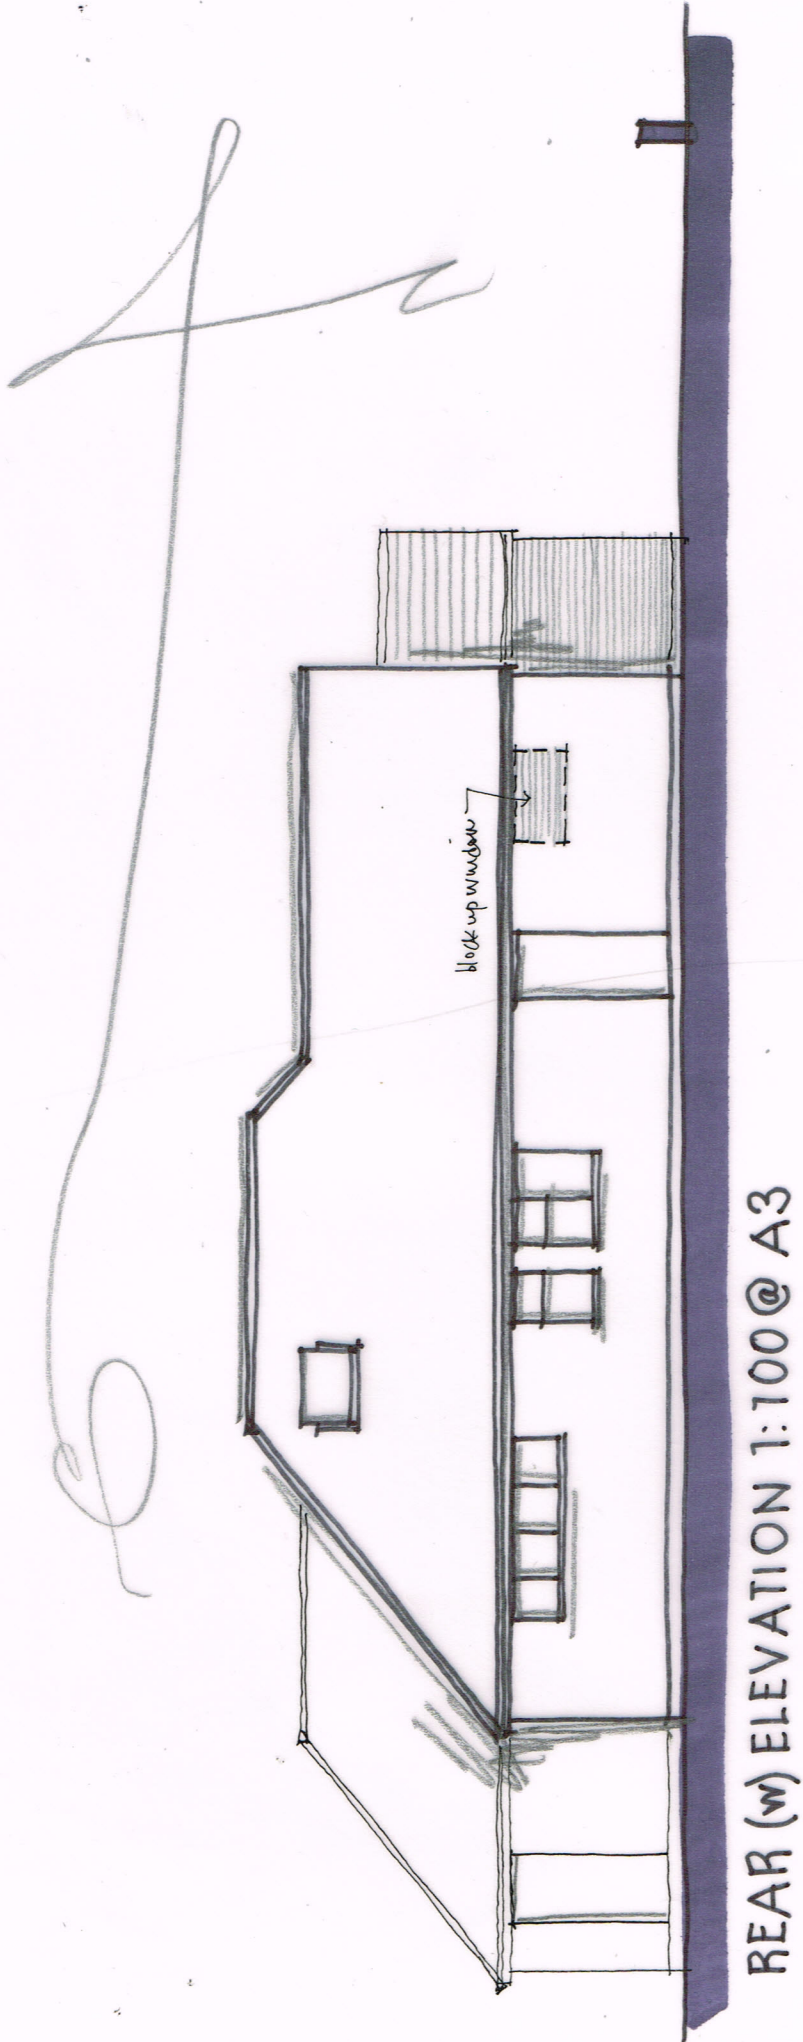

0 1 2 3 4 5m
metres

Wayne Gander MCIAT
Architectural Technologist
98 Durrington Lane
Worthing
West Sussex BN13 2RQ
Tel: 01903 694817

'CAMBRAE', THE WARREN, FERRING
Proposals 04

April 2019