


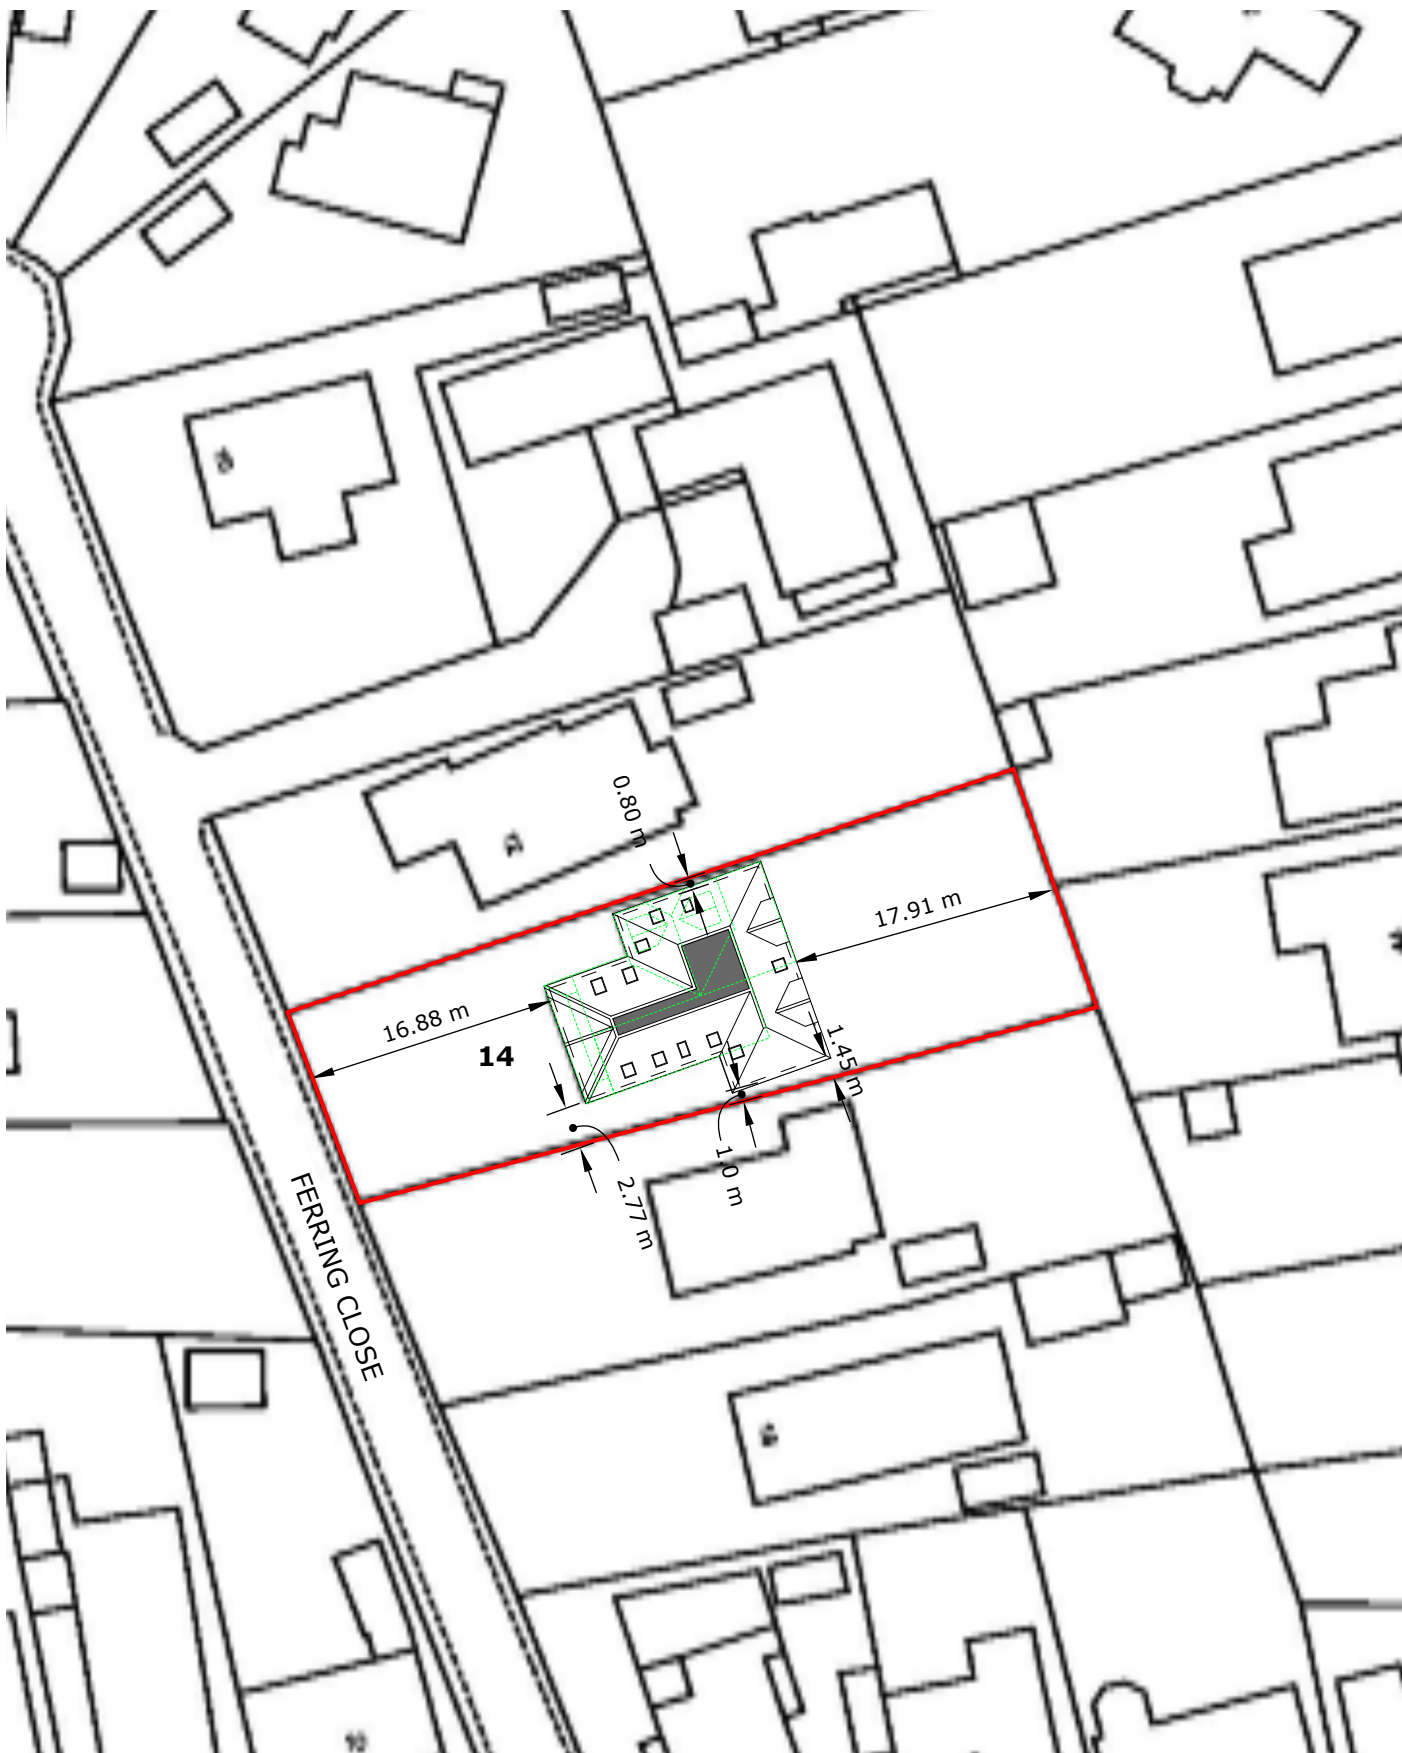

SITE PLAN 1:500 @ A4

EXSTG ROOFLINE SHOWN IN GREEN

14 FERRING CLOSE
FERRING
WEST SUSSEX
BN12 5QT

DATE: 02/04/2022

DRWG No: DS/GHIBALDAN/04 rev 1

