


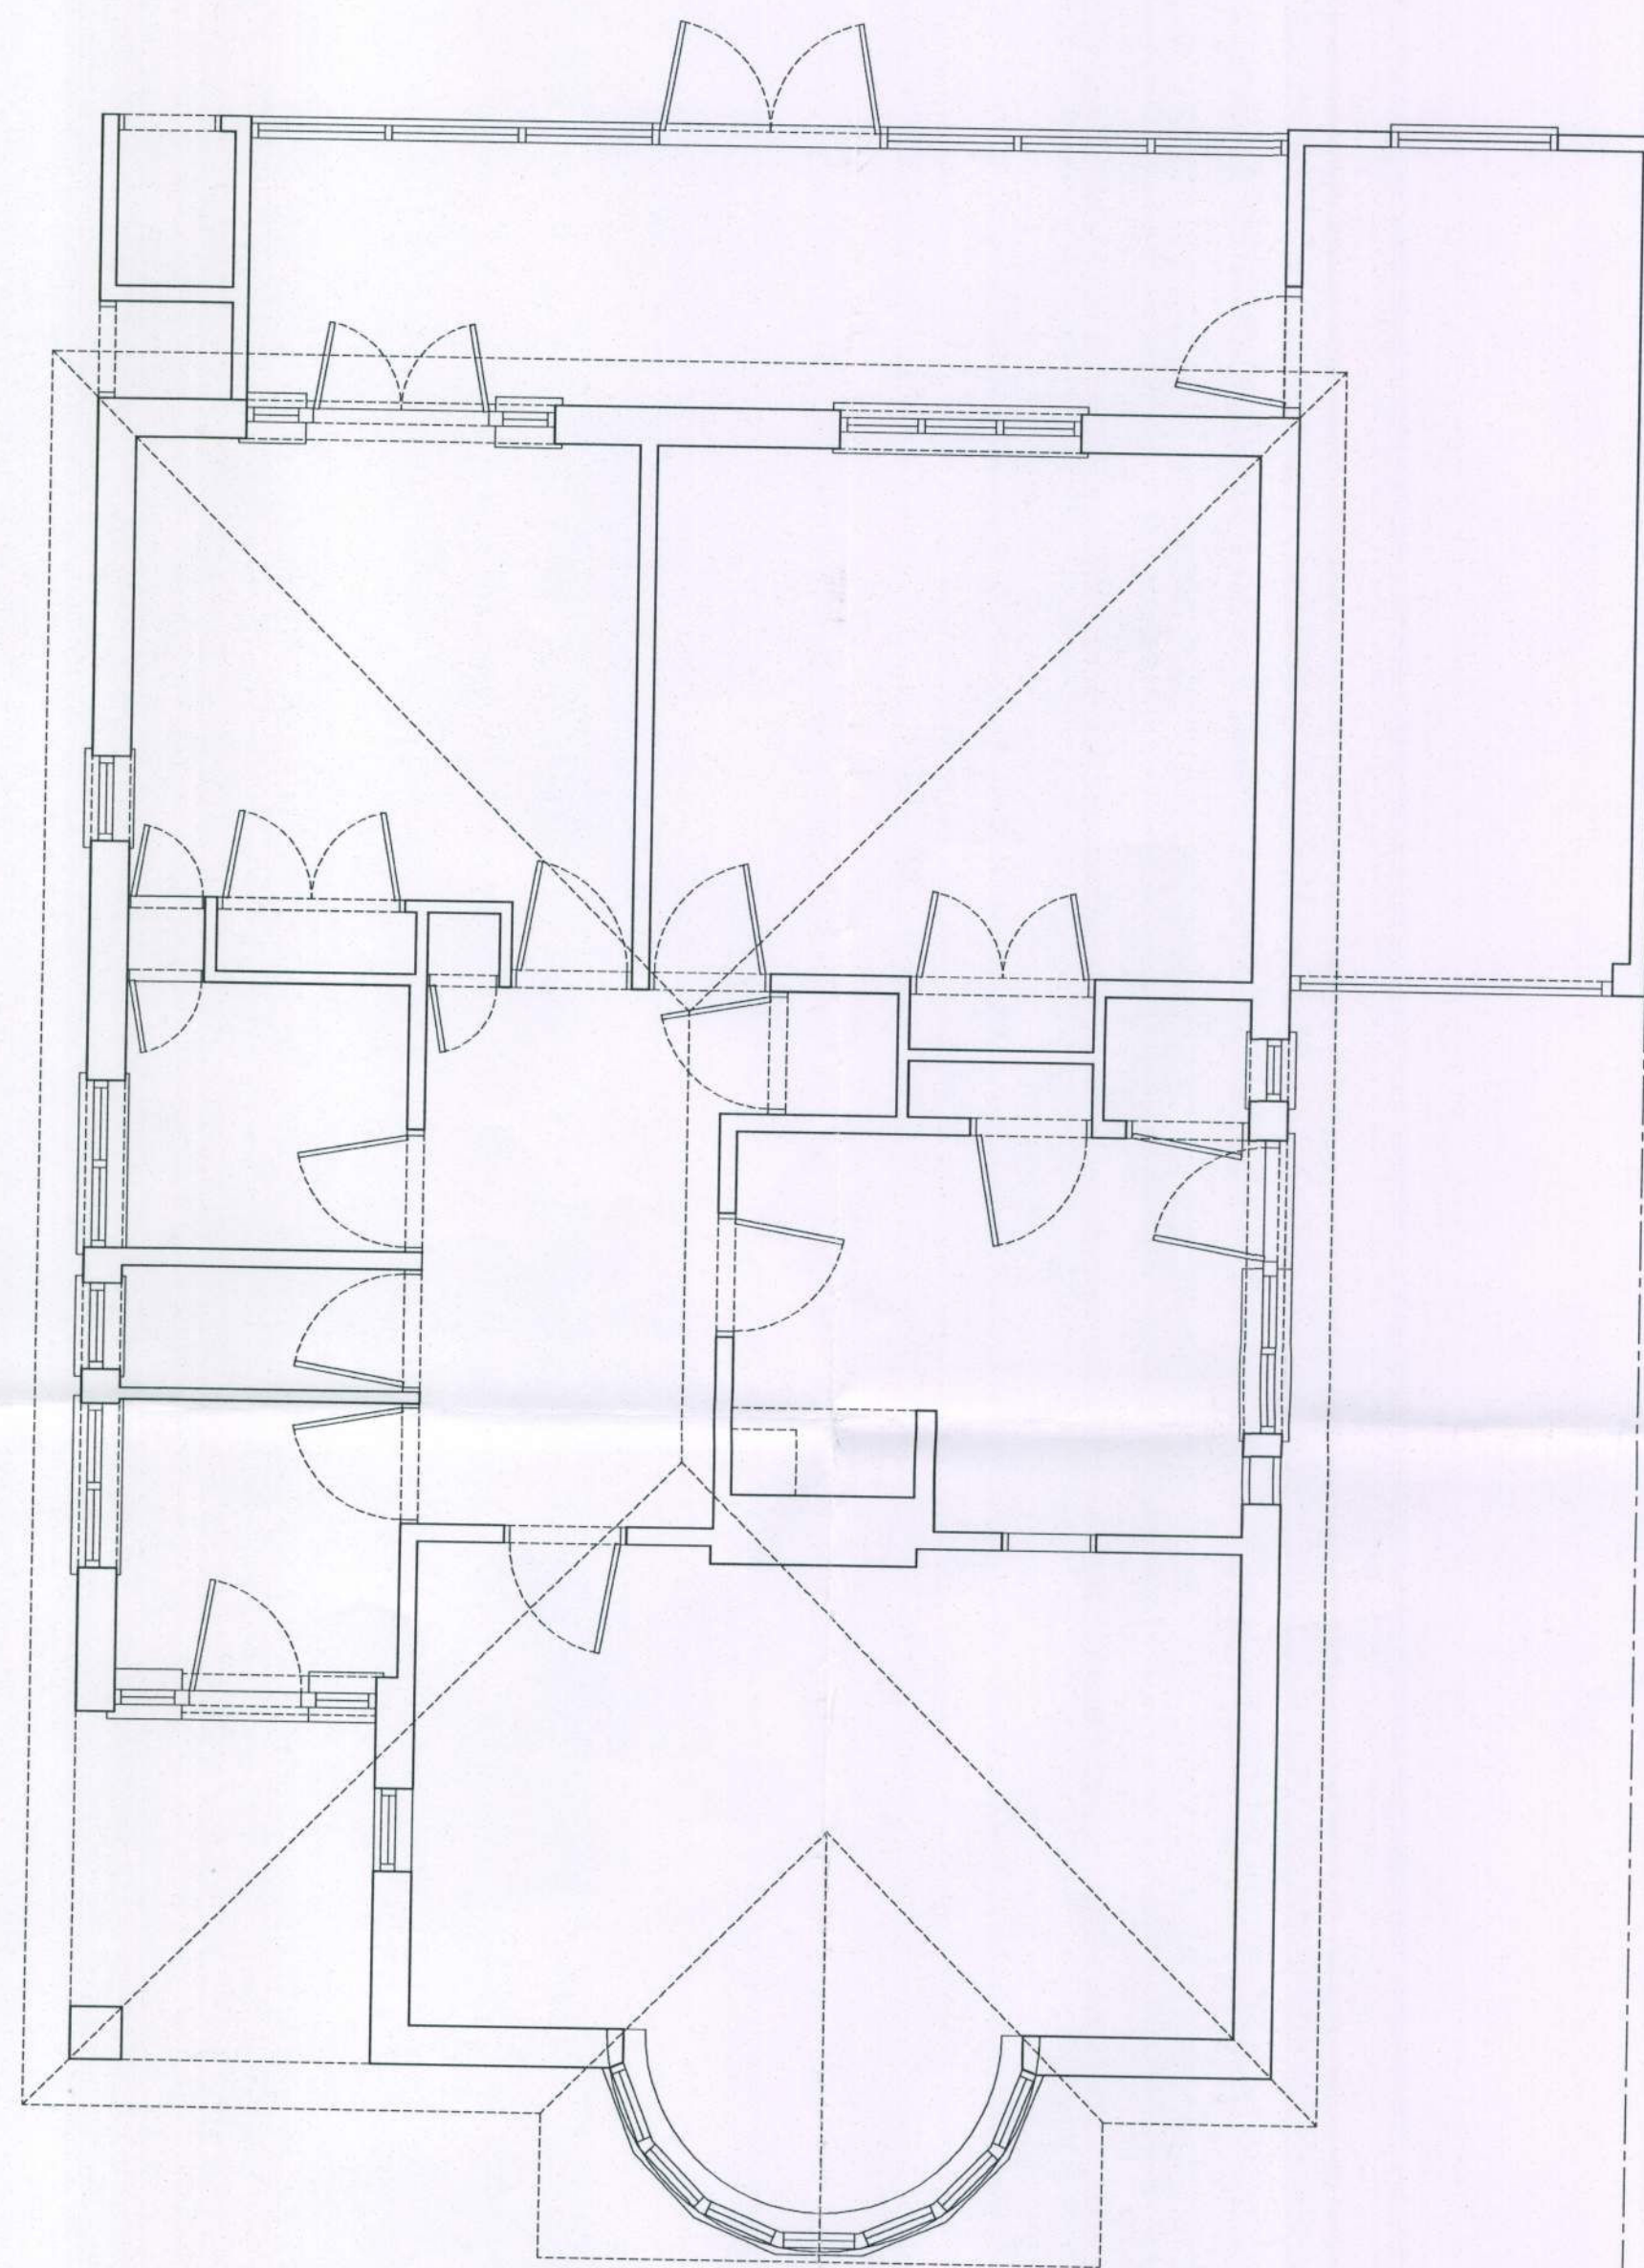


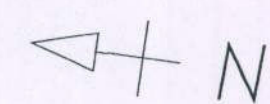



ground floor

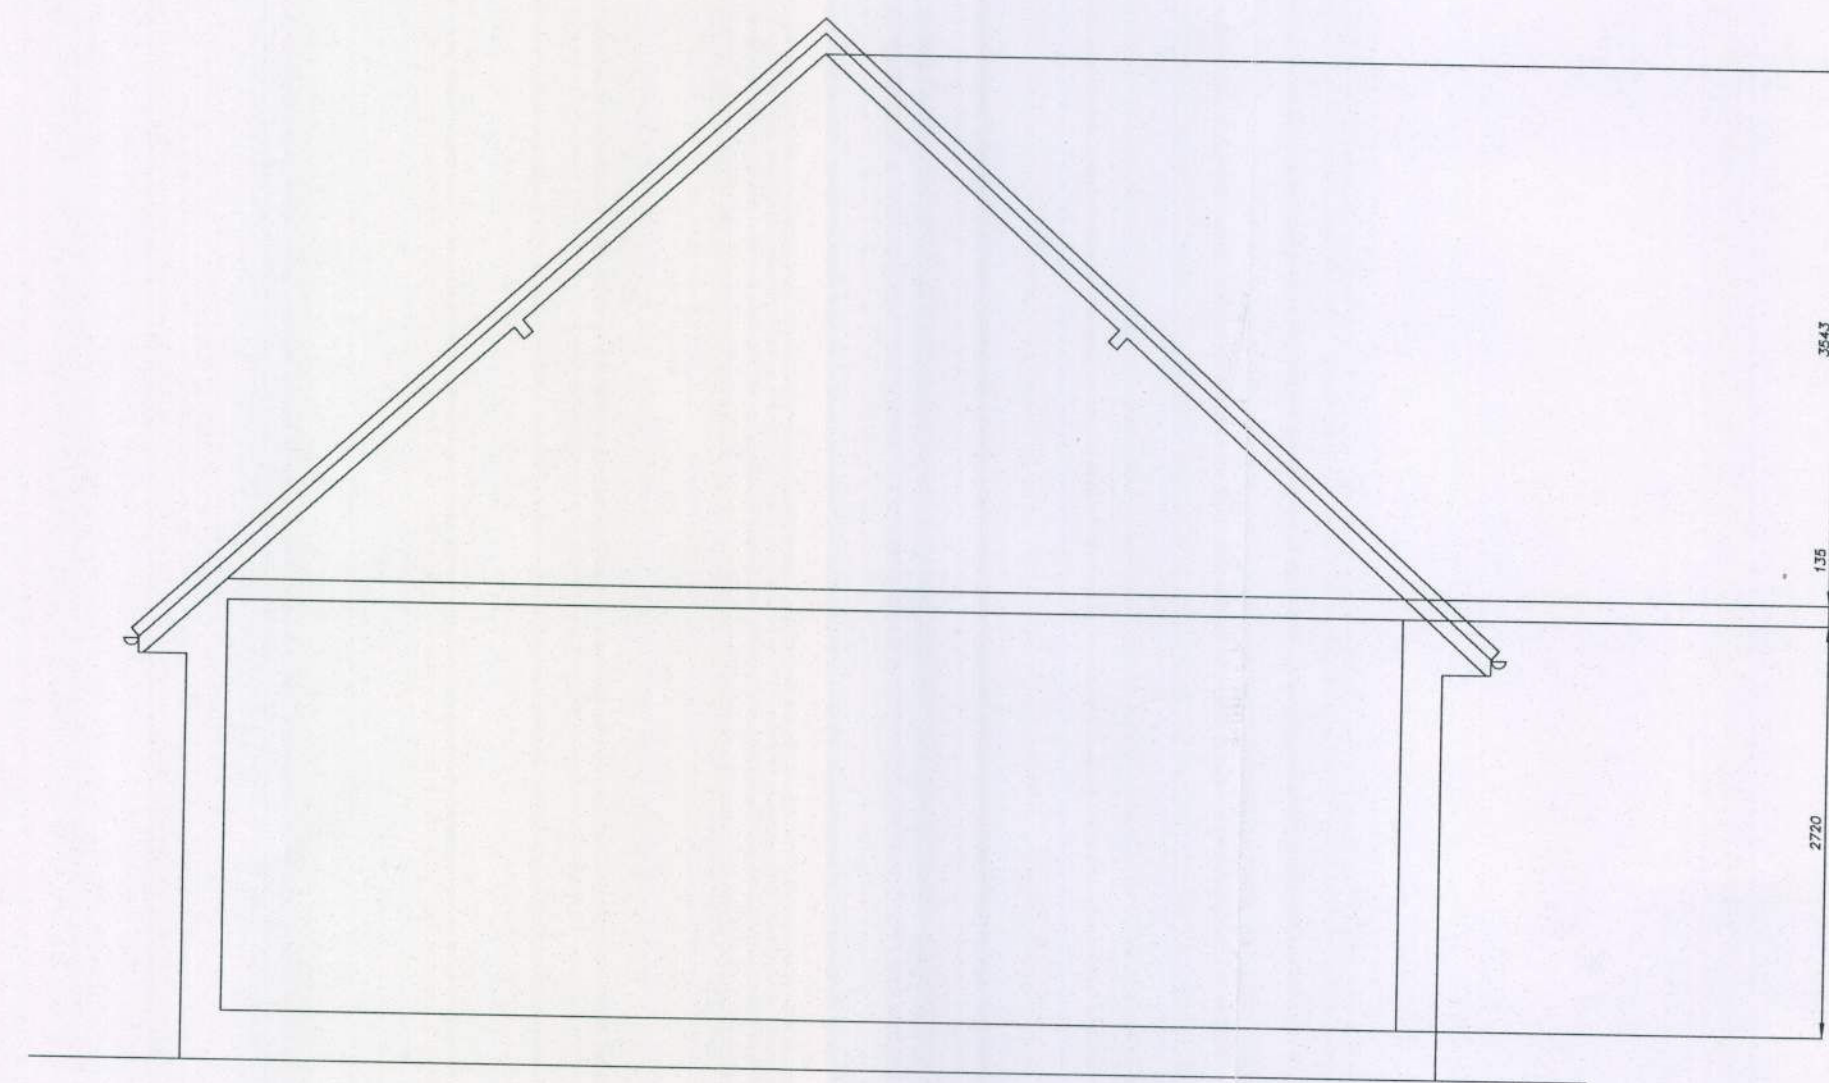


typical section

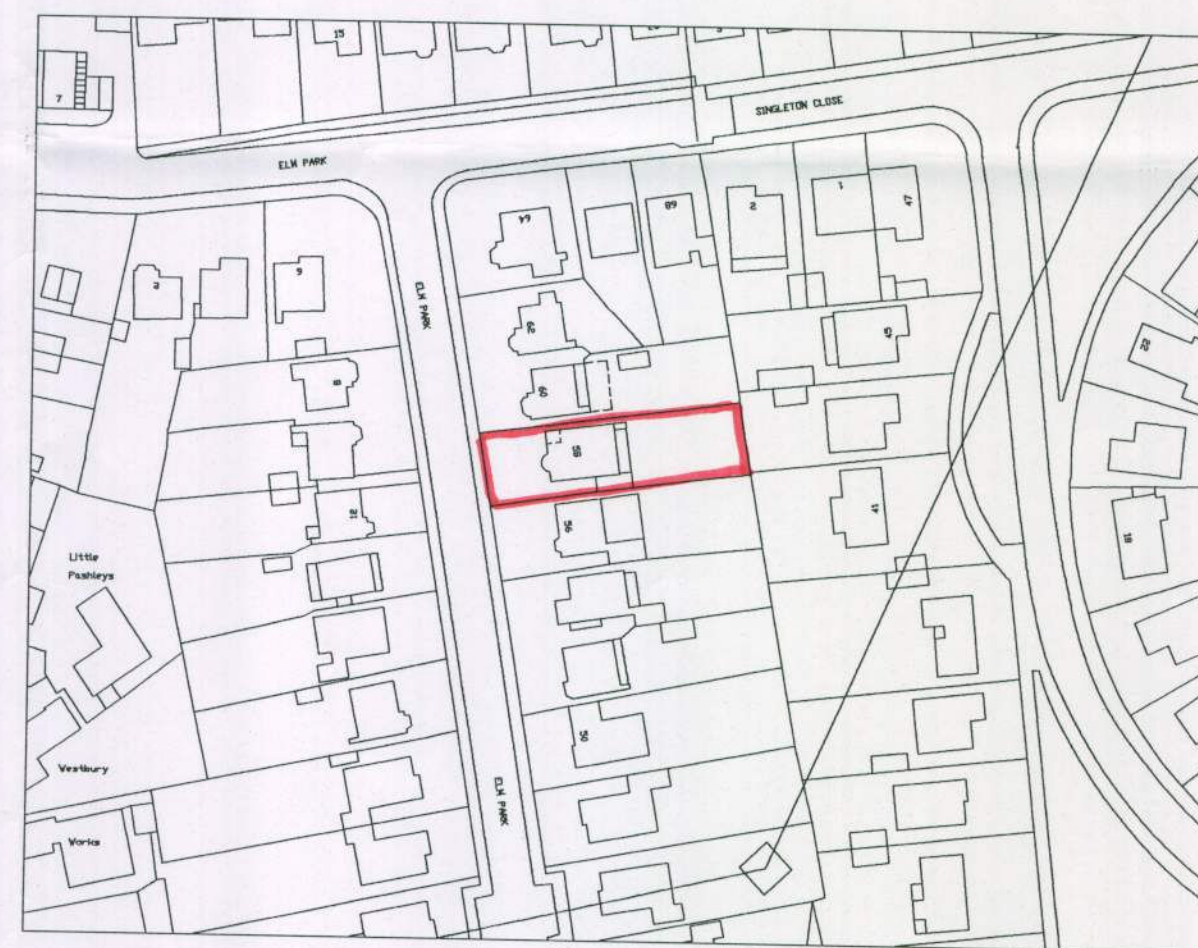

location plan

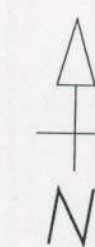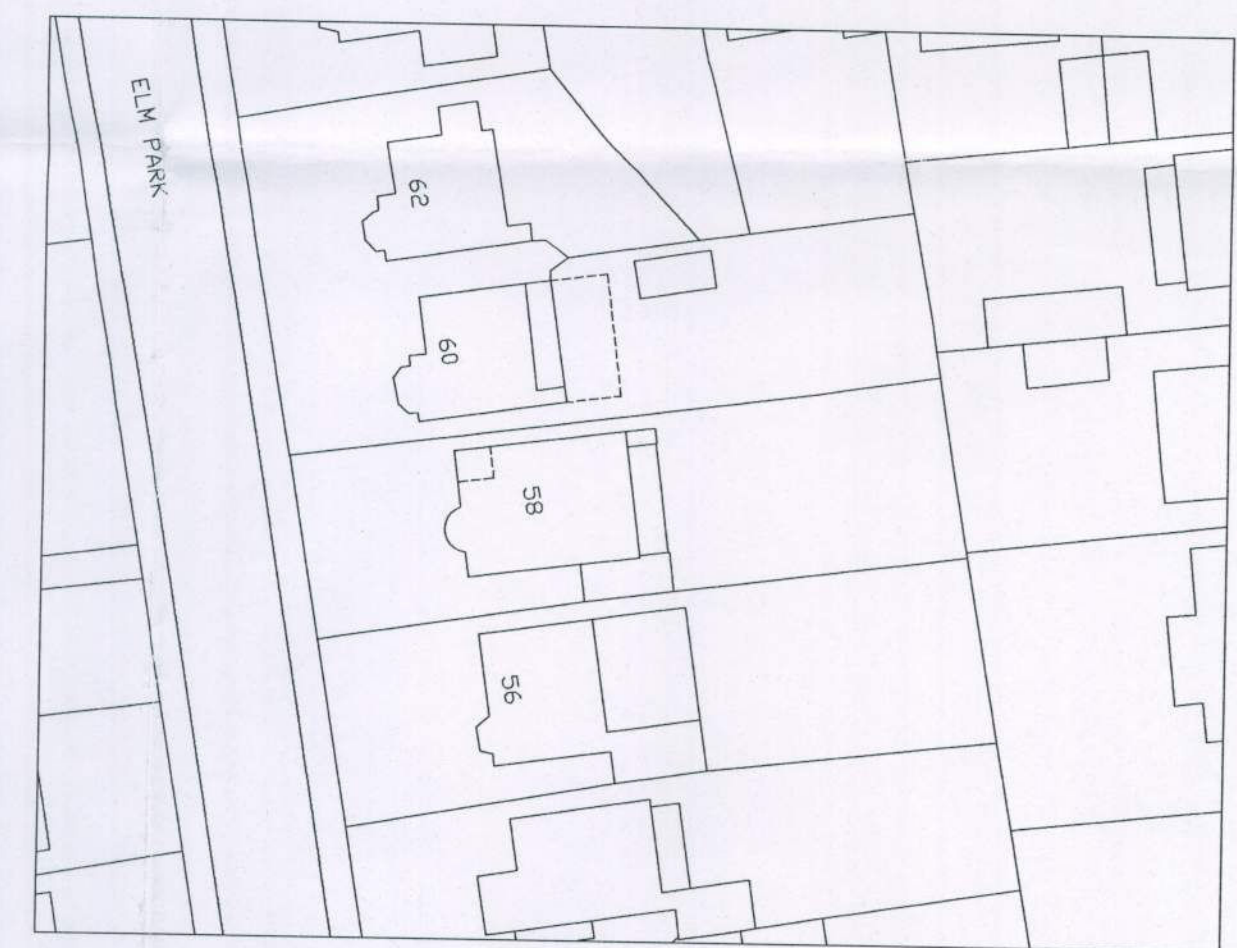

block plan

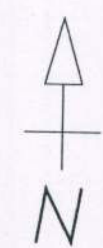

|                       |          |
|-----------------------|----------|
| ARUN DISTRICT COUNCIL |          |
| No.                   | FG 54 09 |
| Received              |          |

A: MINOR AMENDMENTS 06-02-2009

Existing Plans and Section

Dwg. No. 08 / 078 / 1a

Drawn by David Bennett January 2009

Doug Taylor  
58 Elm Park  
Ferring West Sussex

Scales:  
Plans 1 : 50  
Sections 1 : 50  
Elevations 1 : 500  
Block Plan 1 : 500  
Location Plan 1 : 1250

**djbld**

7 Offington Lane,  
Worthing,  
West Sussex.  
BN14 9RY

Telephone 01903 690060  
Mobile 07940 559110  
office@djbld.co.uk  
www.djbld.co.uk

