


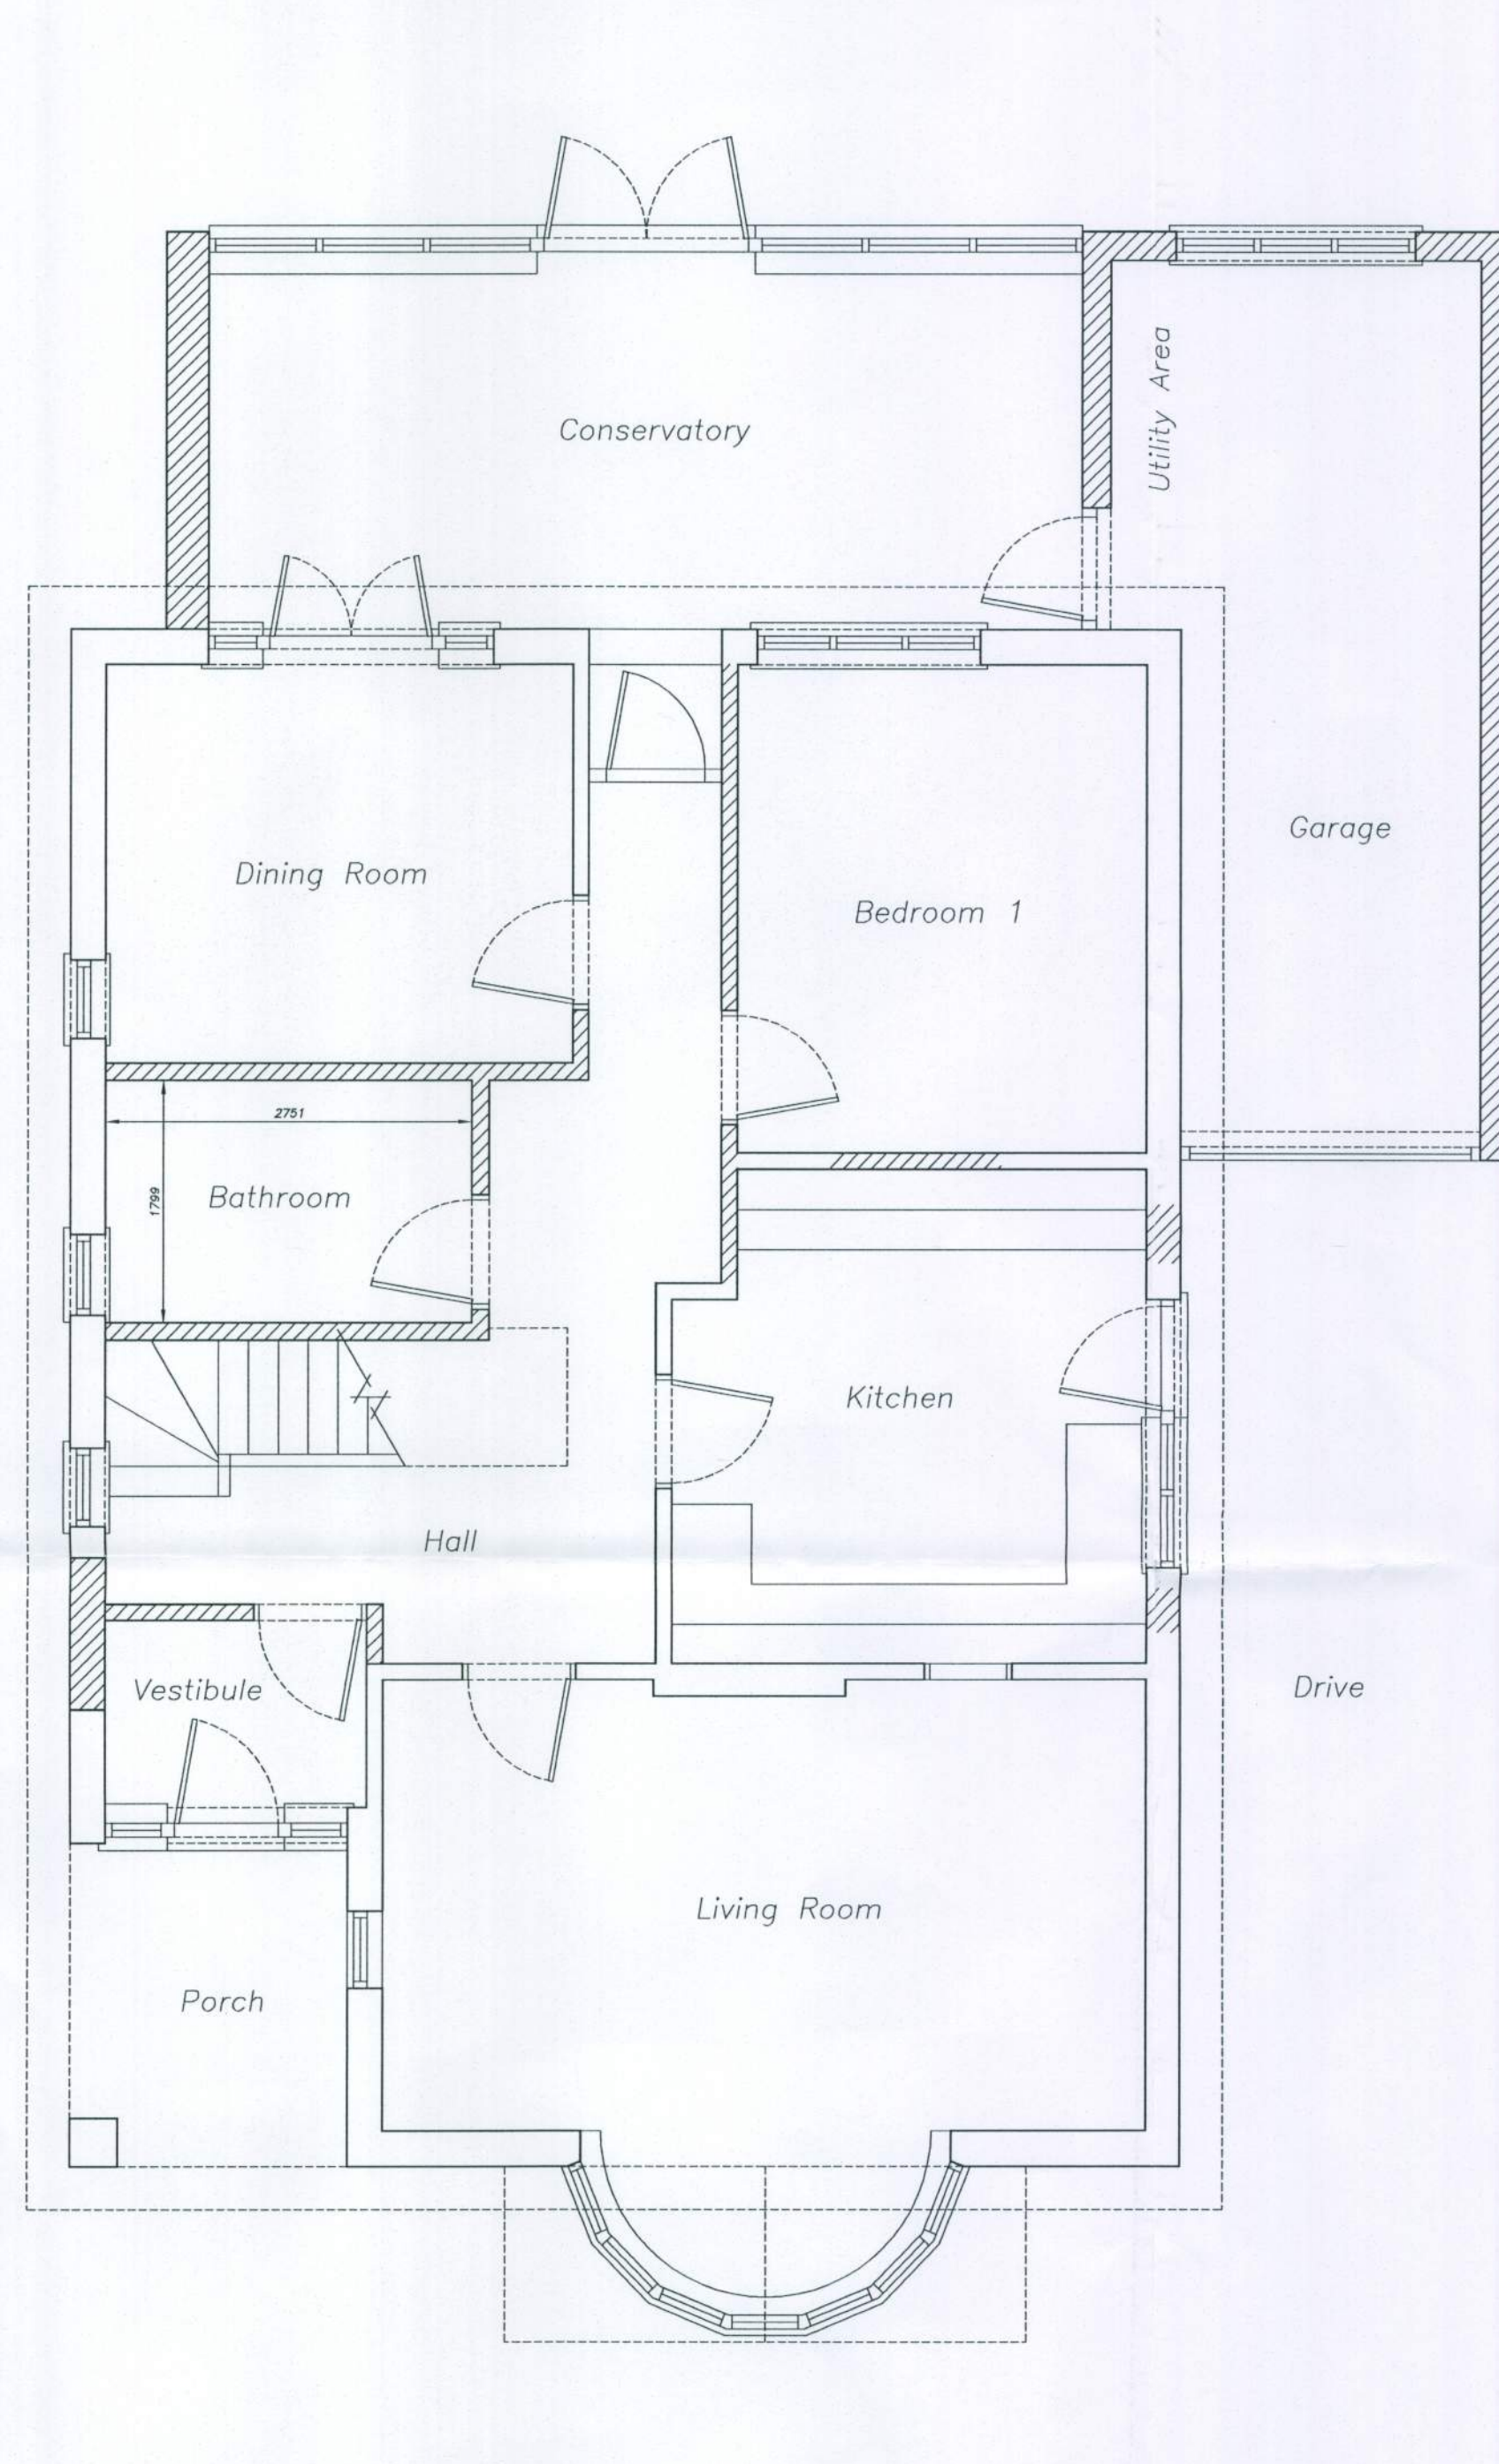
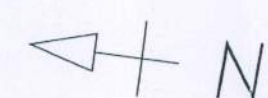


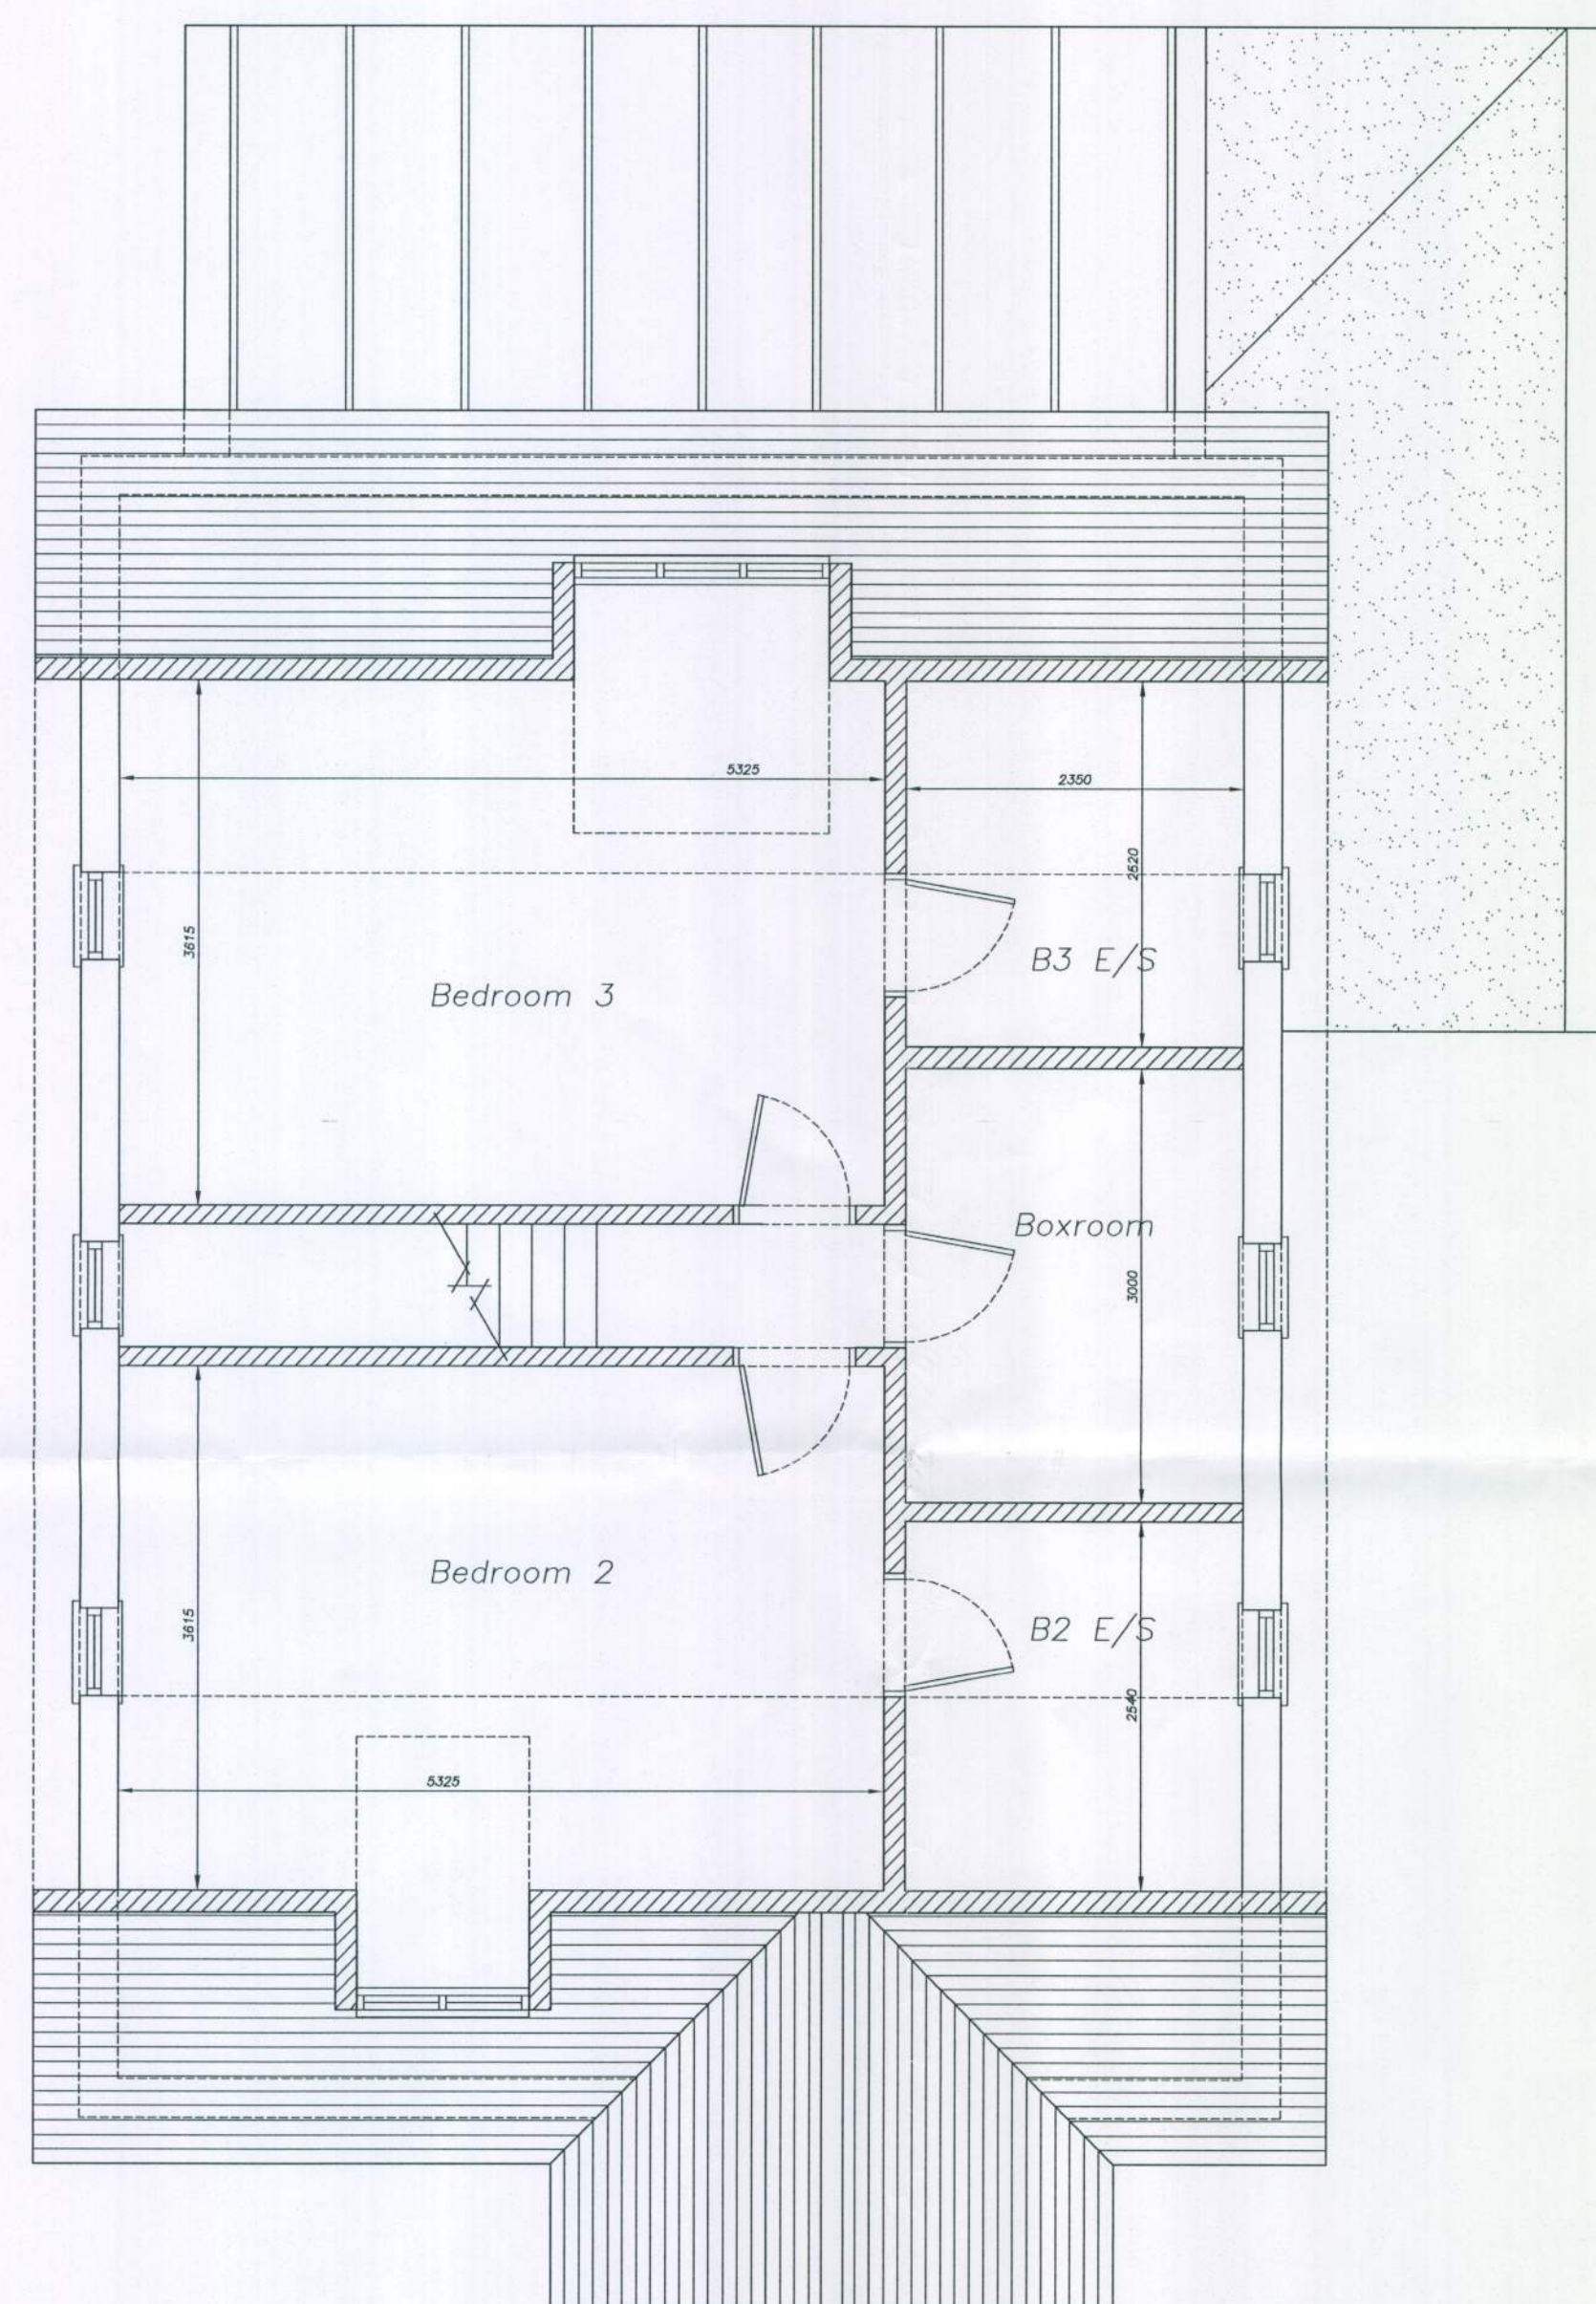

ground floor

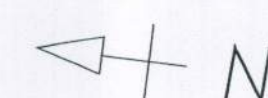

first floor

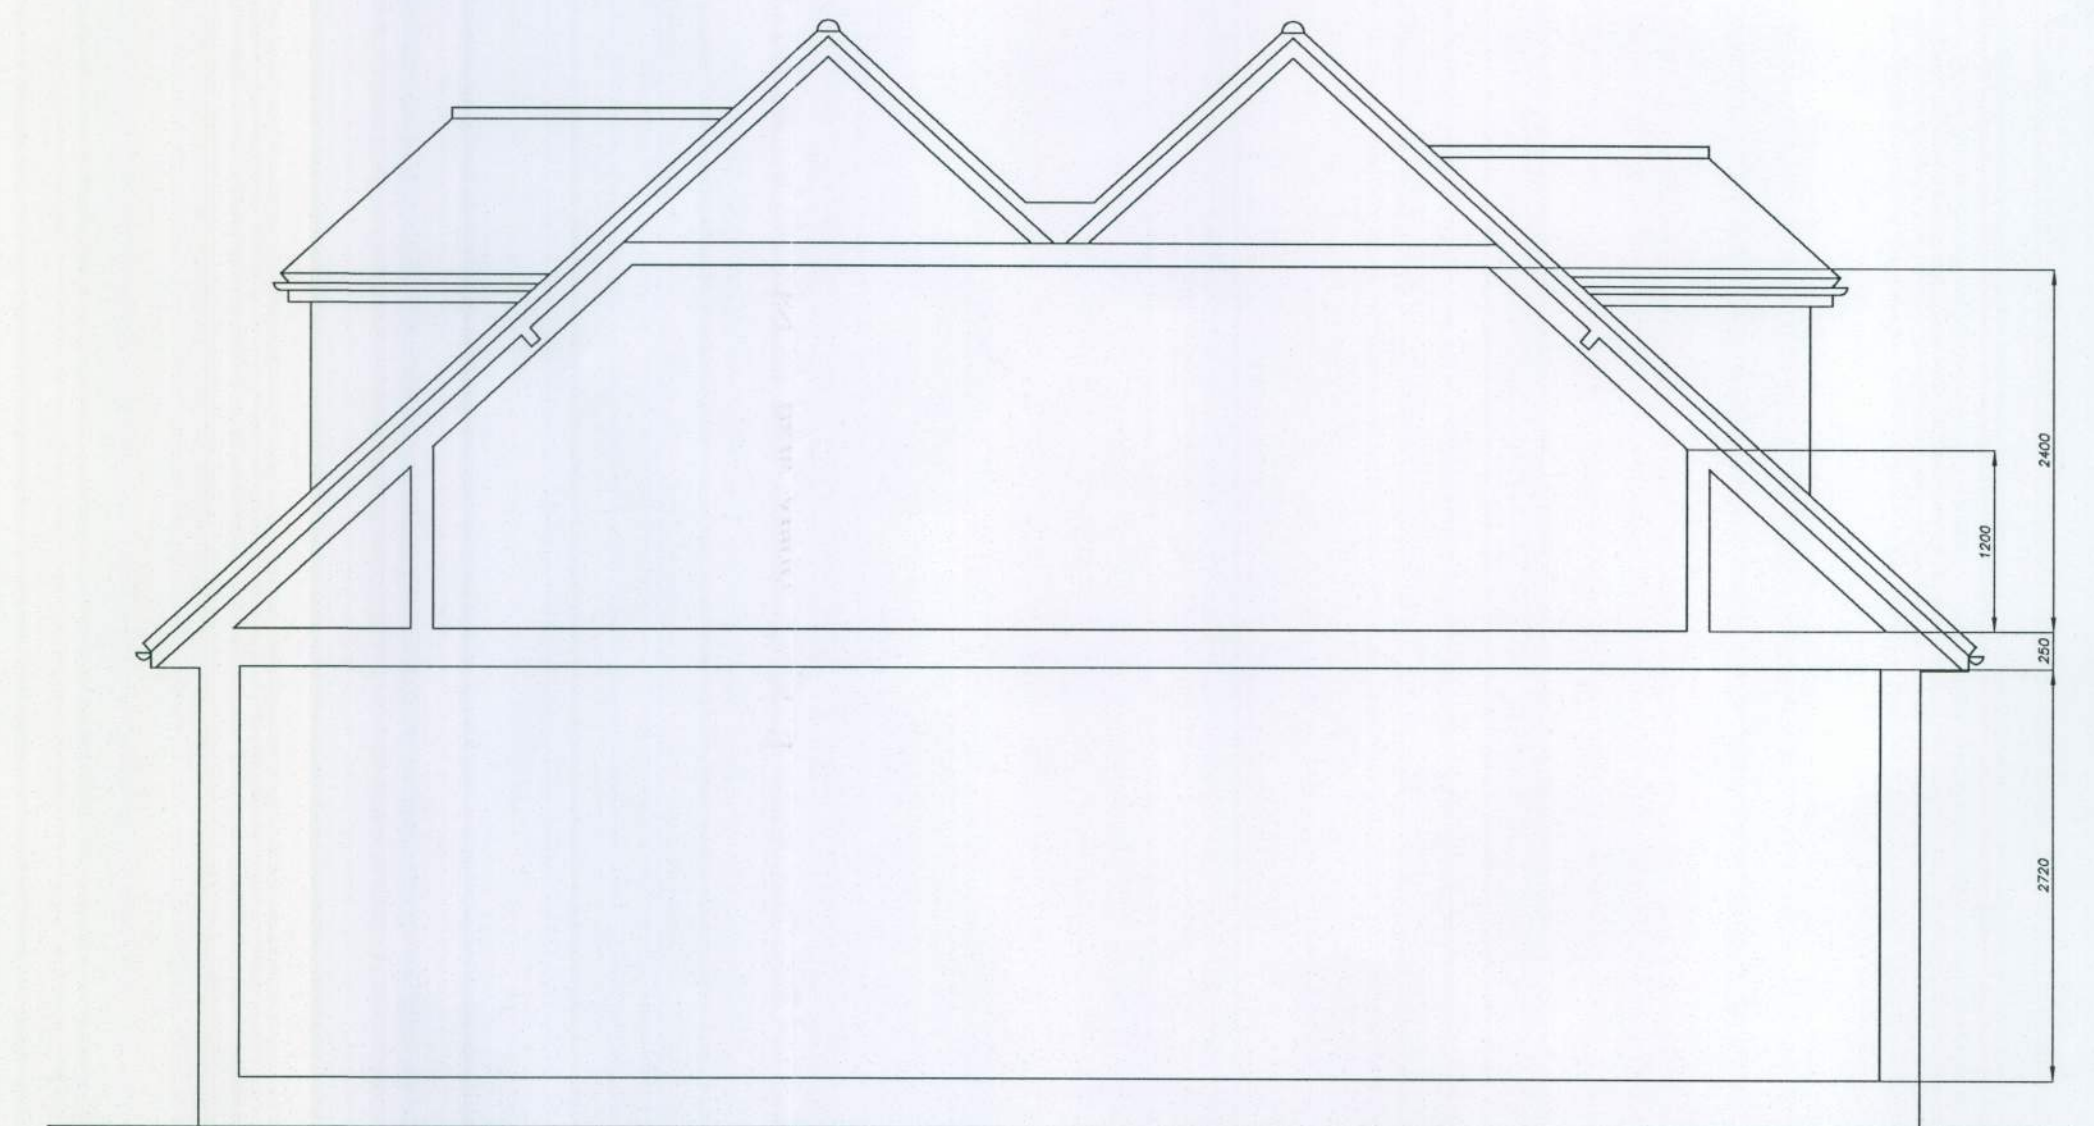

typical section



block plan



C: MINOR AMENDMENTS 20-04-2009
B: MINOR AMENDMENTS 14-04-2009
A: MINOR AMENDMENTS 25-03-2009

**Proposed Plans and Section
Scheme 2**

Dwg. No. 08 / 078 / 6c
Drawn by David Bennett March 2009

Doug Taylor
58 Elm Park
Ferring West Sussex

Scales:
Plans 1 : 50
Sections 1 : 50
Elevations 1 : 50
Block Plan 1 : 500
Location Plan

djbld

7 Offington Lane,
Worthing,
West Sussex.
BN14 9RY

Telephone 01903 690060
Mobile 07940 559110
office@djbld.co.uk
www.djbld.co.uk

