




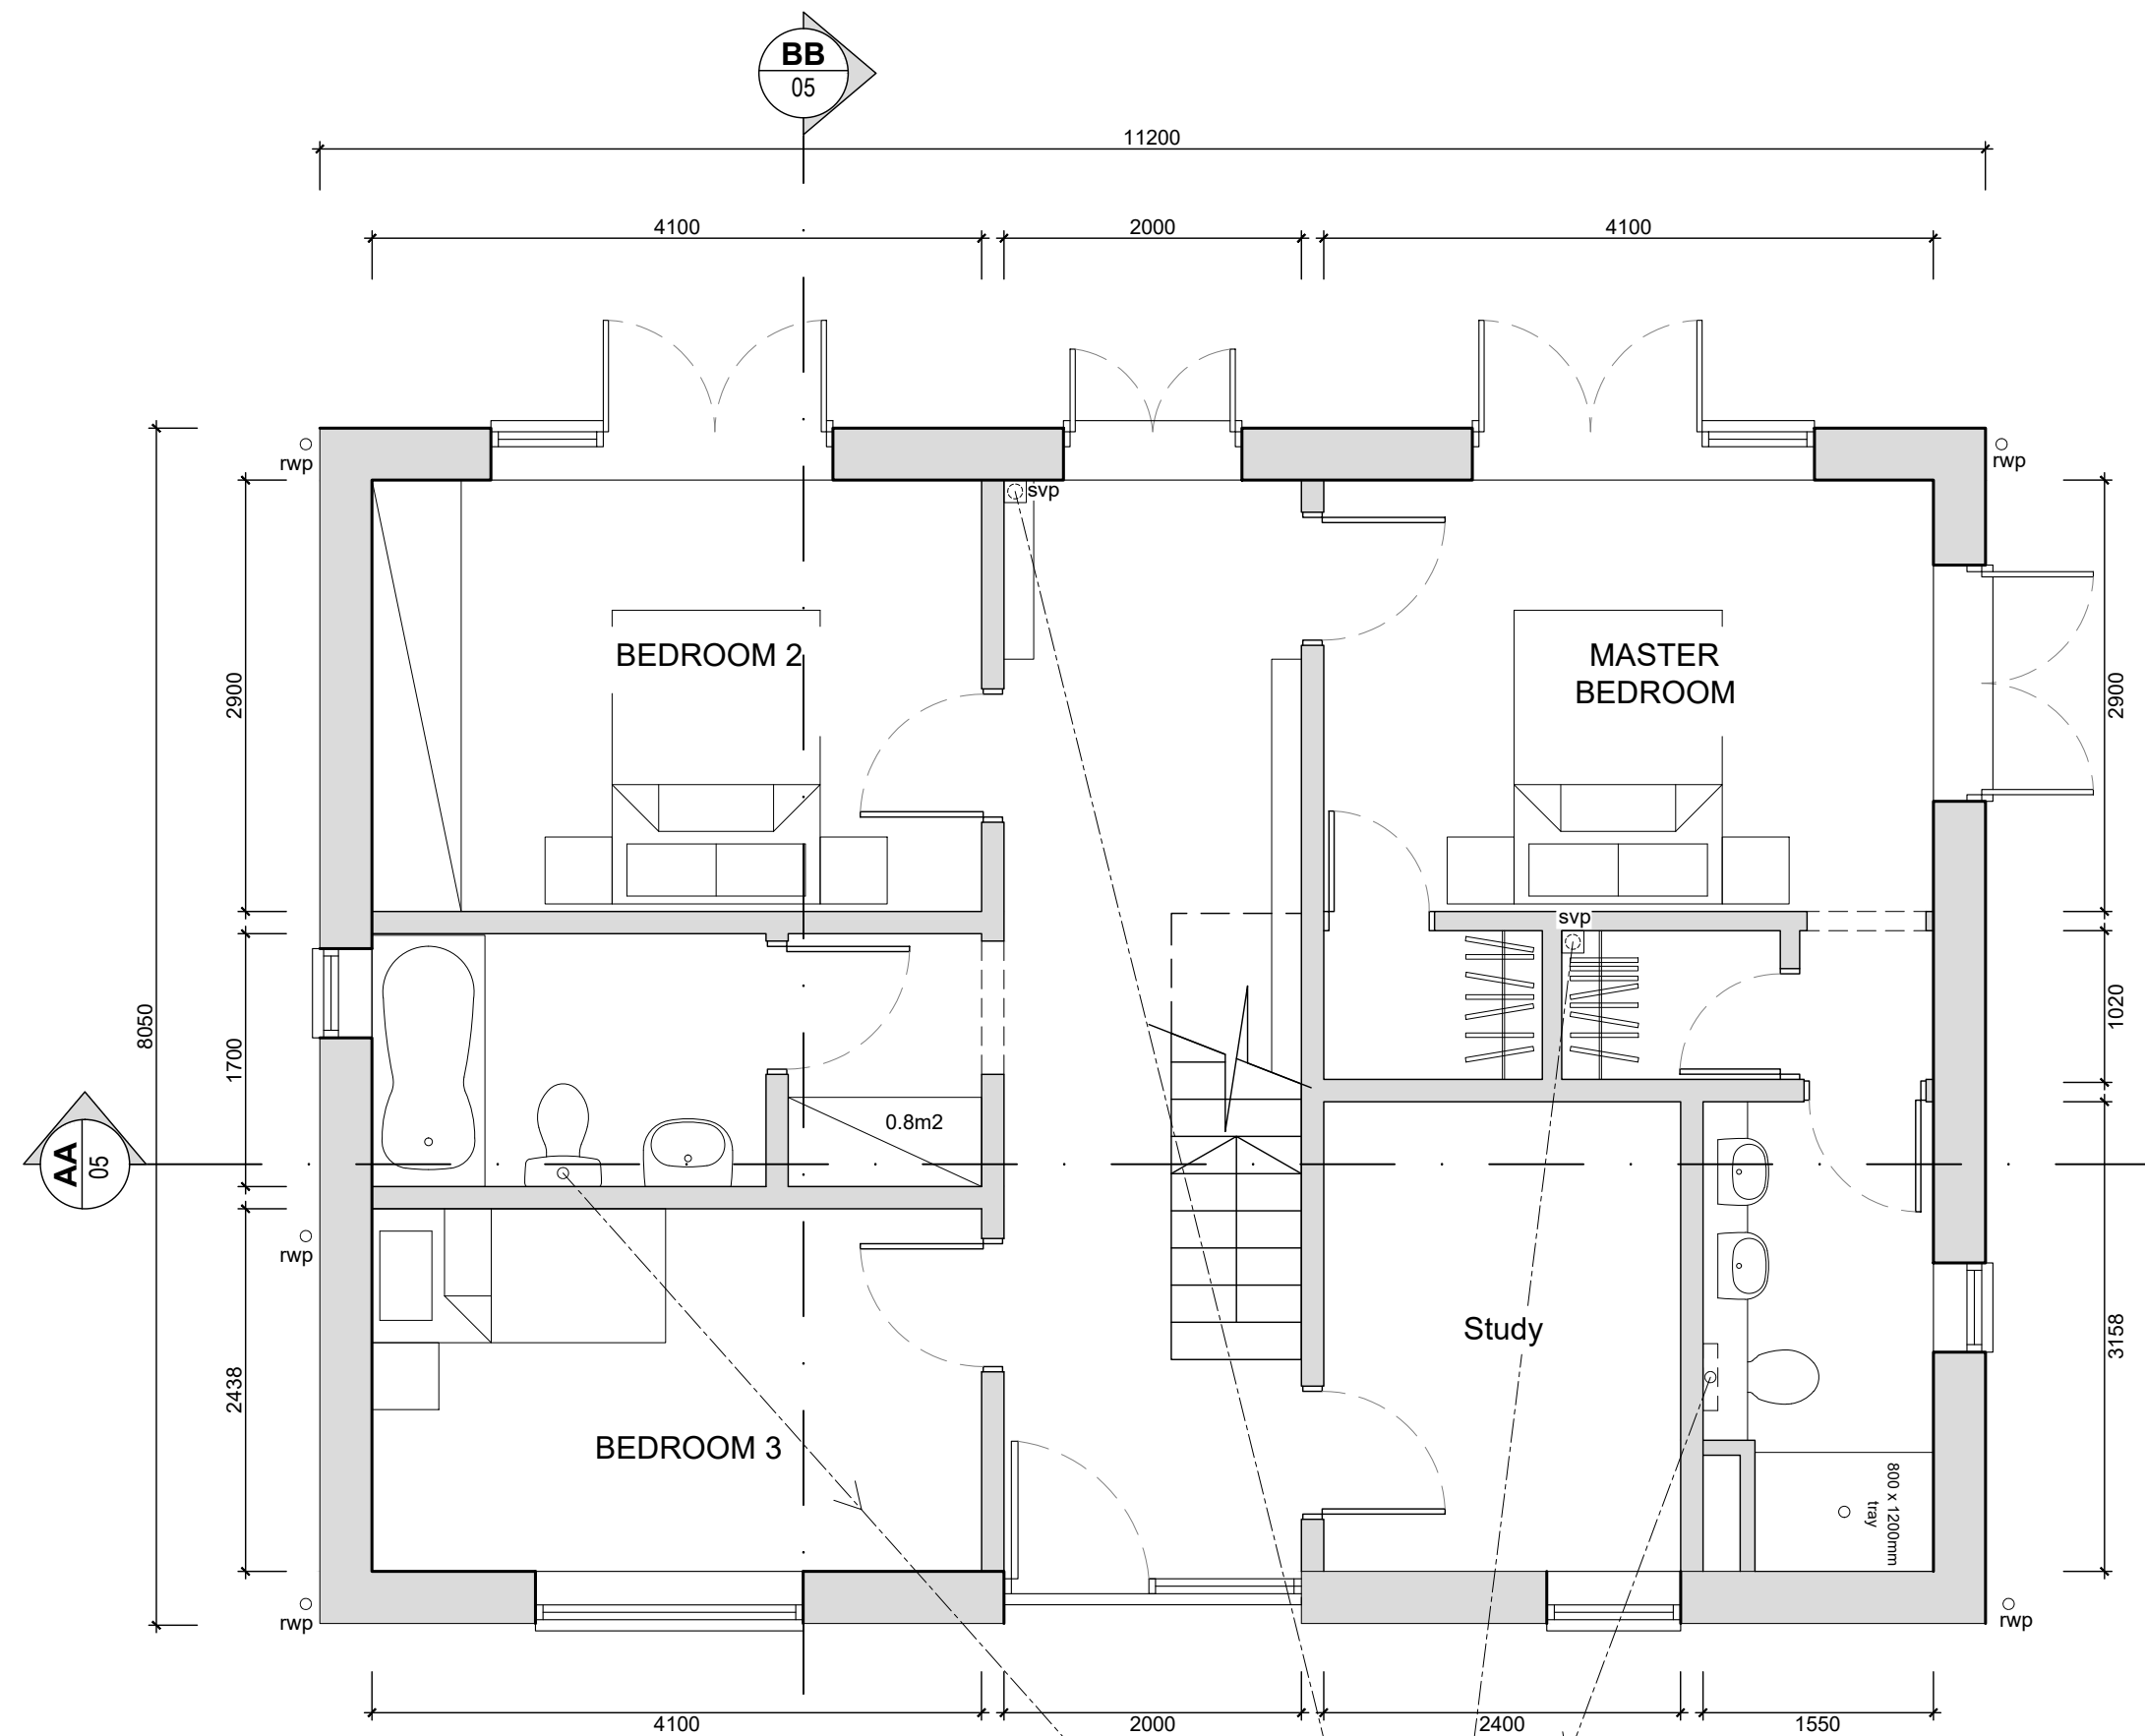

GROUND FLOOR PLAN

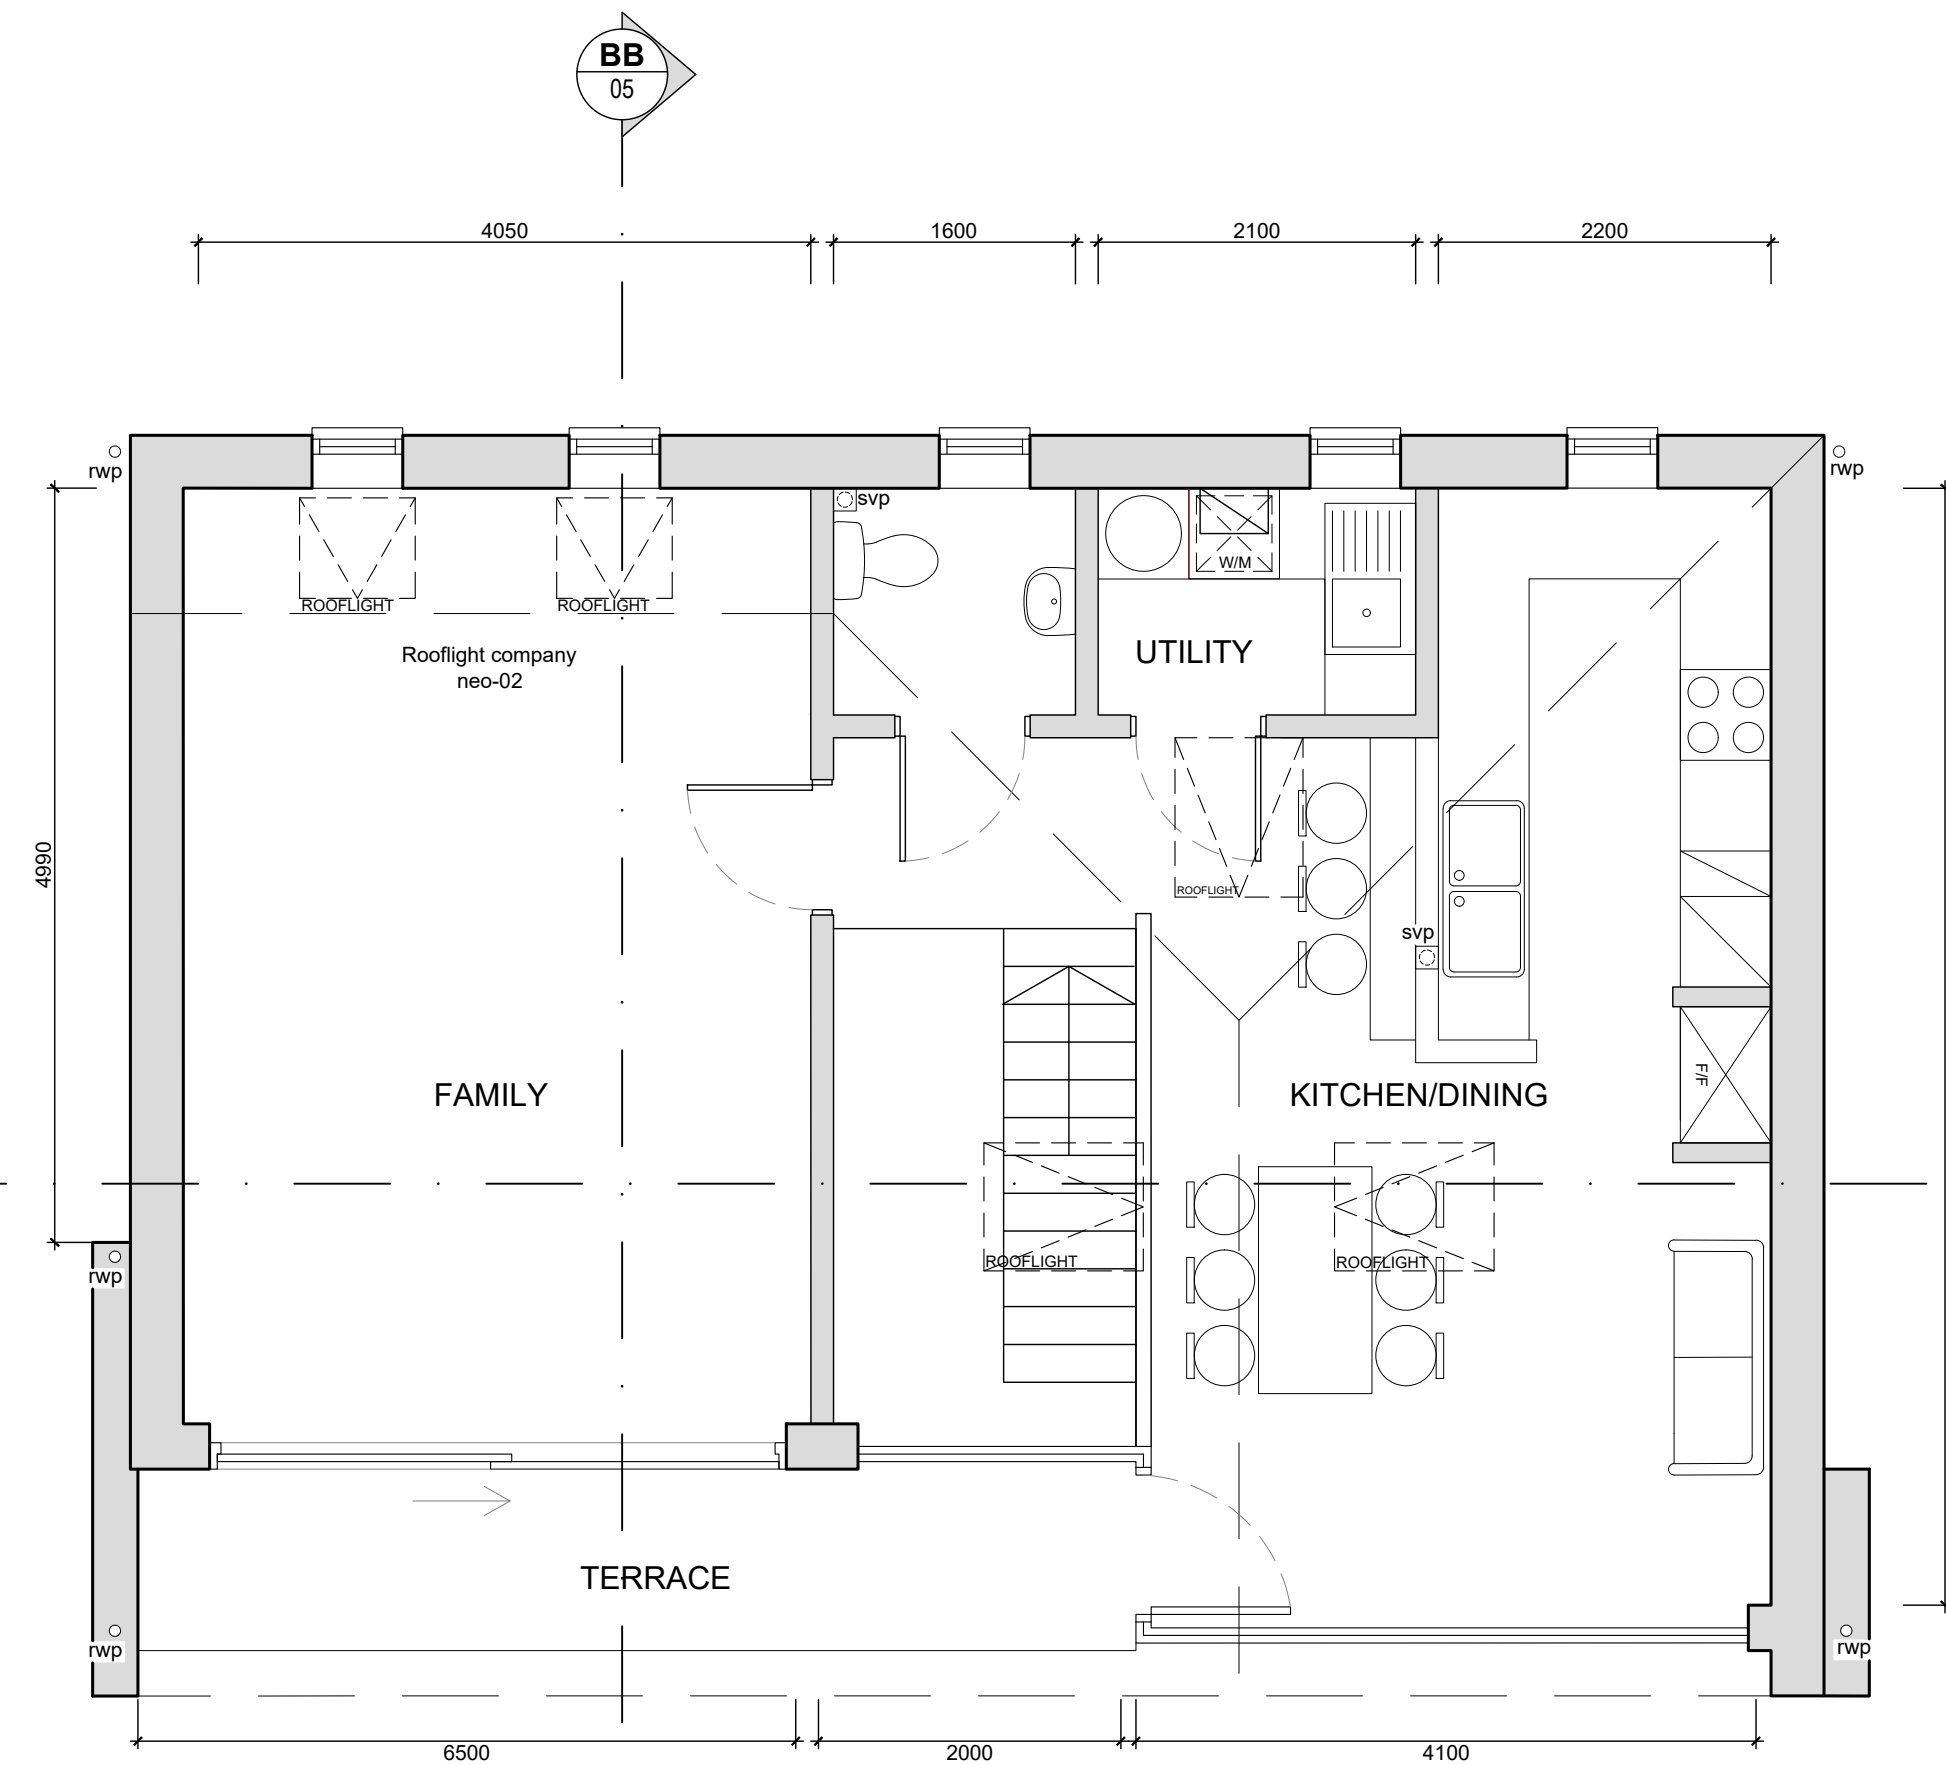

FIRST FLOOR PLAN

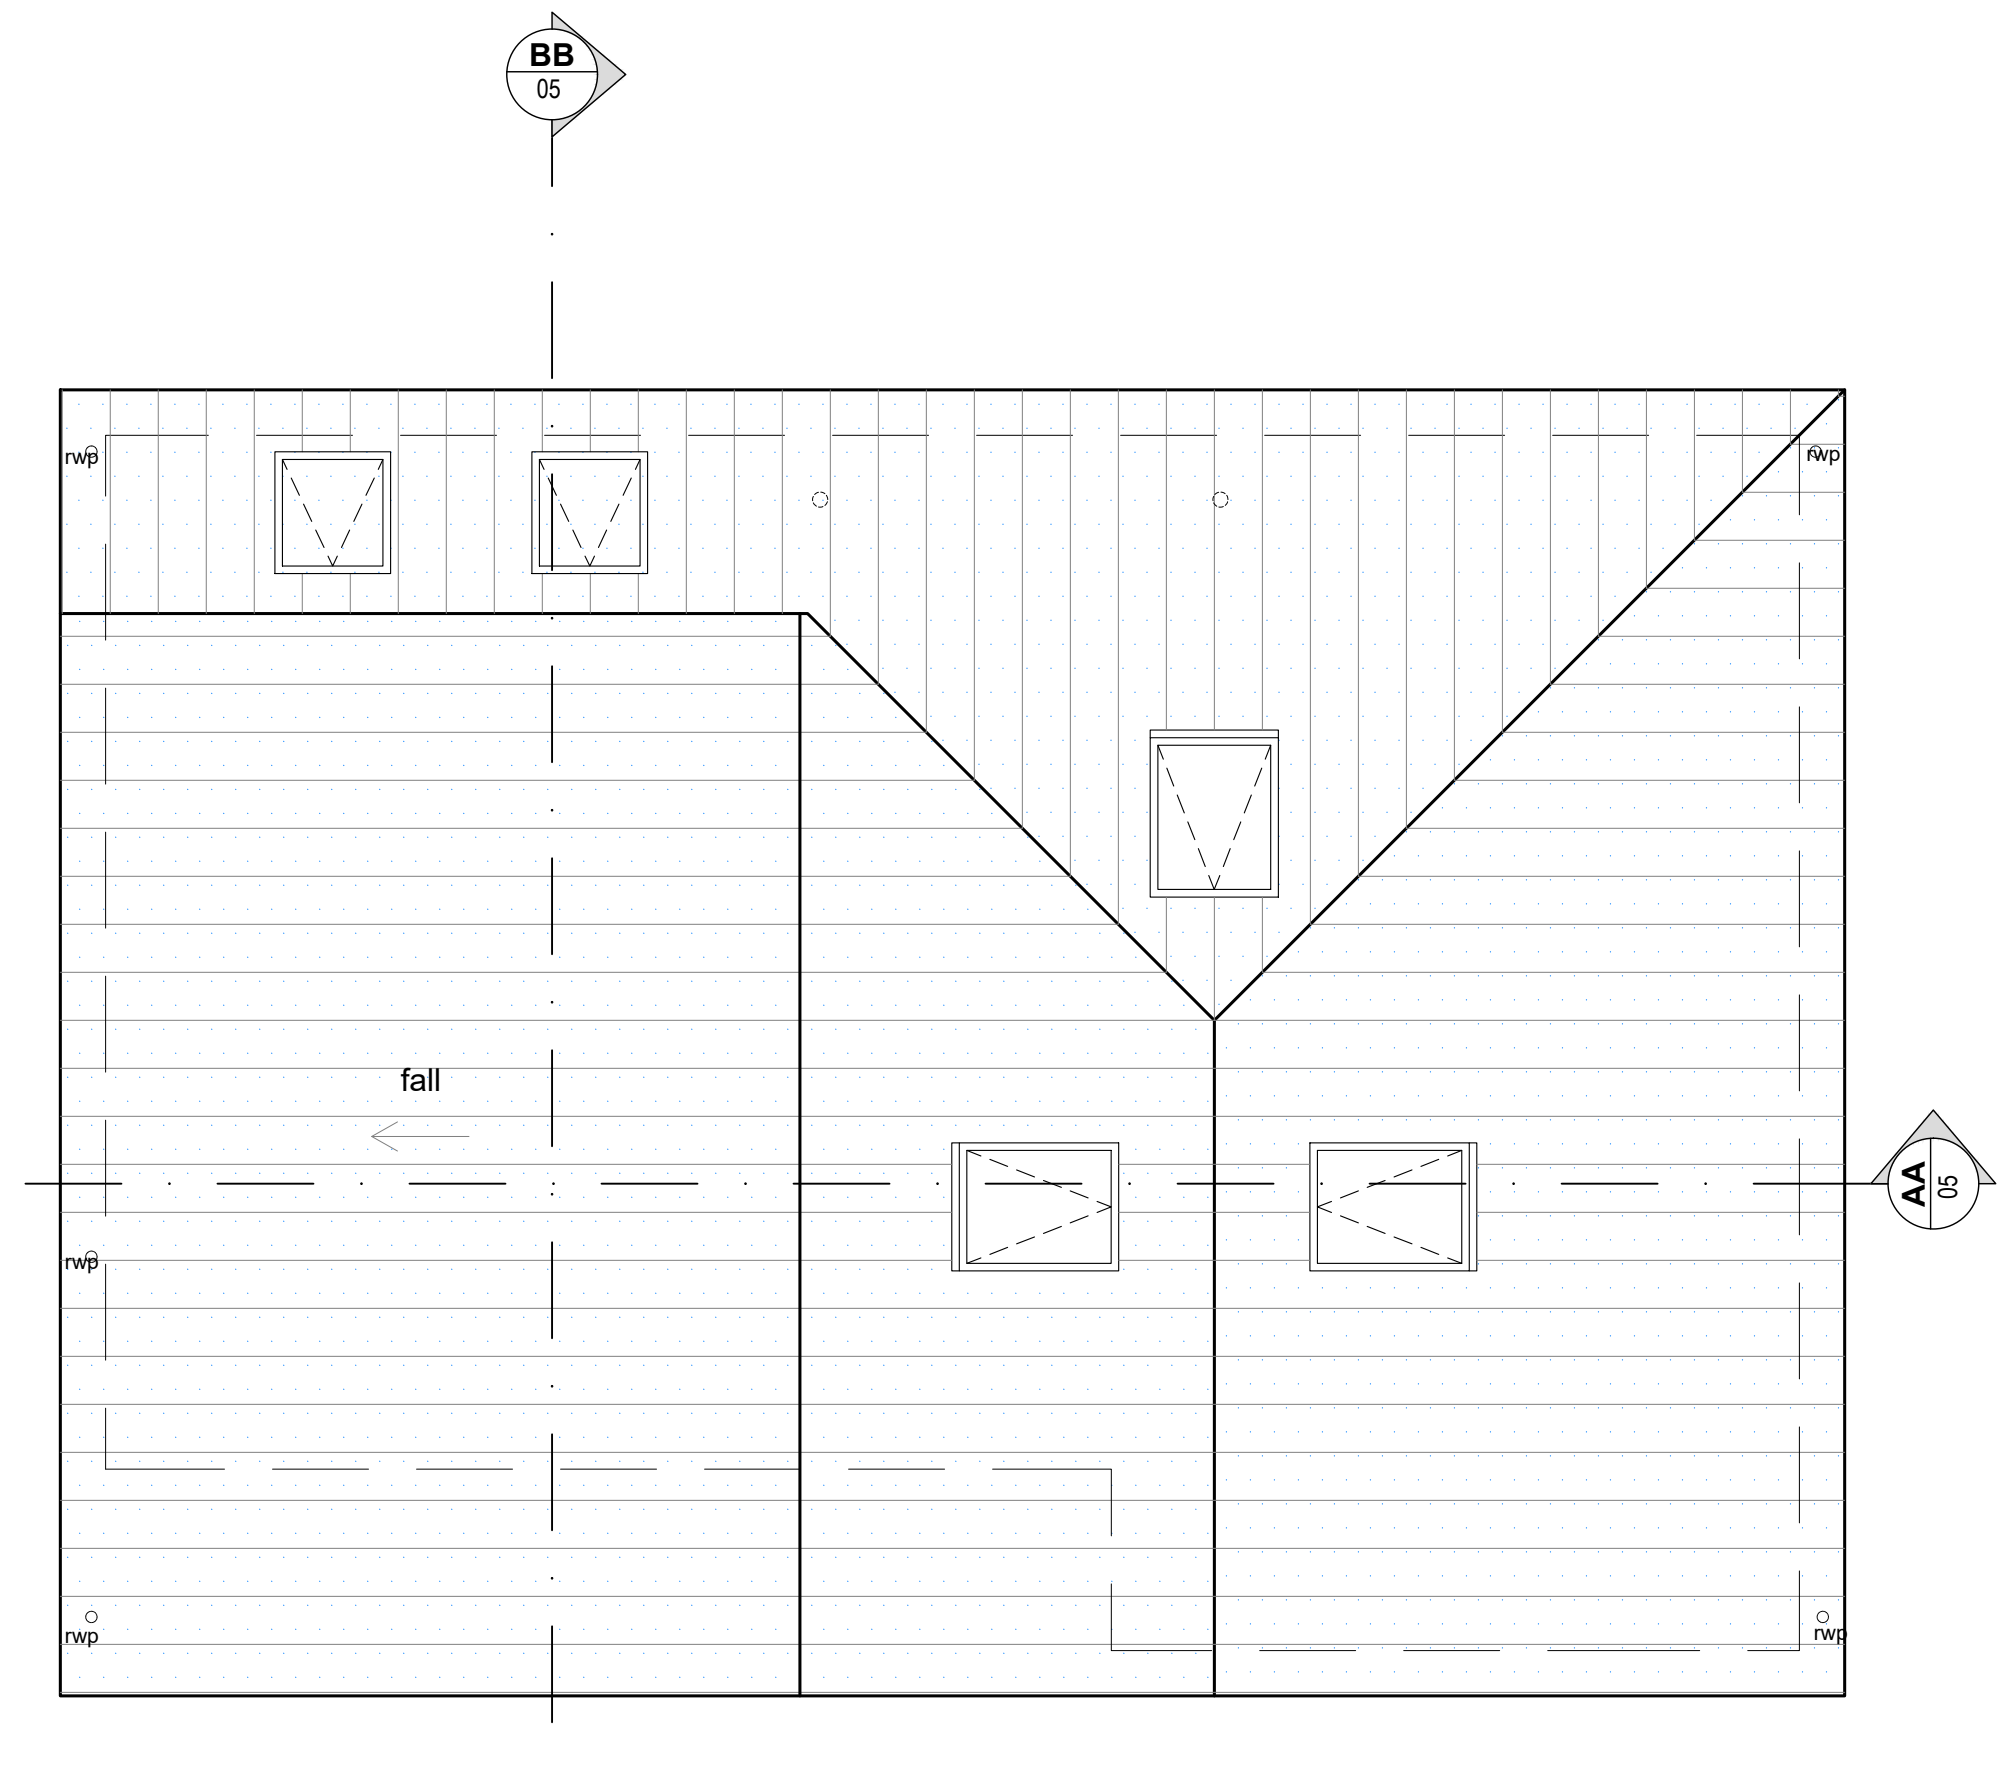

ROOF PLAN

Area of Ground Floor	
Entry	14.9m2
Master Bedroom	12m2
Dressing rooms	3m2
Ensuite	4.8m2
Bedroom 2	12m2
Bedroom 3	10m2
Study	7.5m2
Bathroom	4.5m2
Store	2.2m2
Total	71m2

Area of First Floor	
Family	25.6m2
Kitchen/Dining	30.3m2
Utility	3m2
WC	2.3m2
Terrace	8m2
Total	70m2

			22-02-22
B	Updated according to Section dwg.		
			16-02-22
A	Doors added on first floor plan.		
Rev.	Description		
Revisions			Date

Project: New build dwelling	
-----------------------------	--

for	SB24 Ltd
at	Land to Rear of 1 Sea Drive Ferring Worthing BN12 5HD

Contact: *Michael Austin RIBA*

E-mail: project@austinlebbon.co.uk

Web: www.austinlebbon.co.uk

Phone: 01730 887559

Dwg Ref: 2114 [PL] 01	Rev: B	Date: Jan 2022
-----------------------	--------	----------------

