




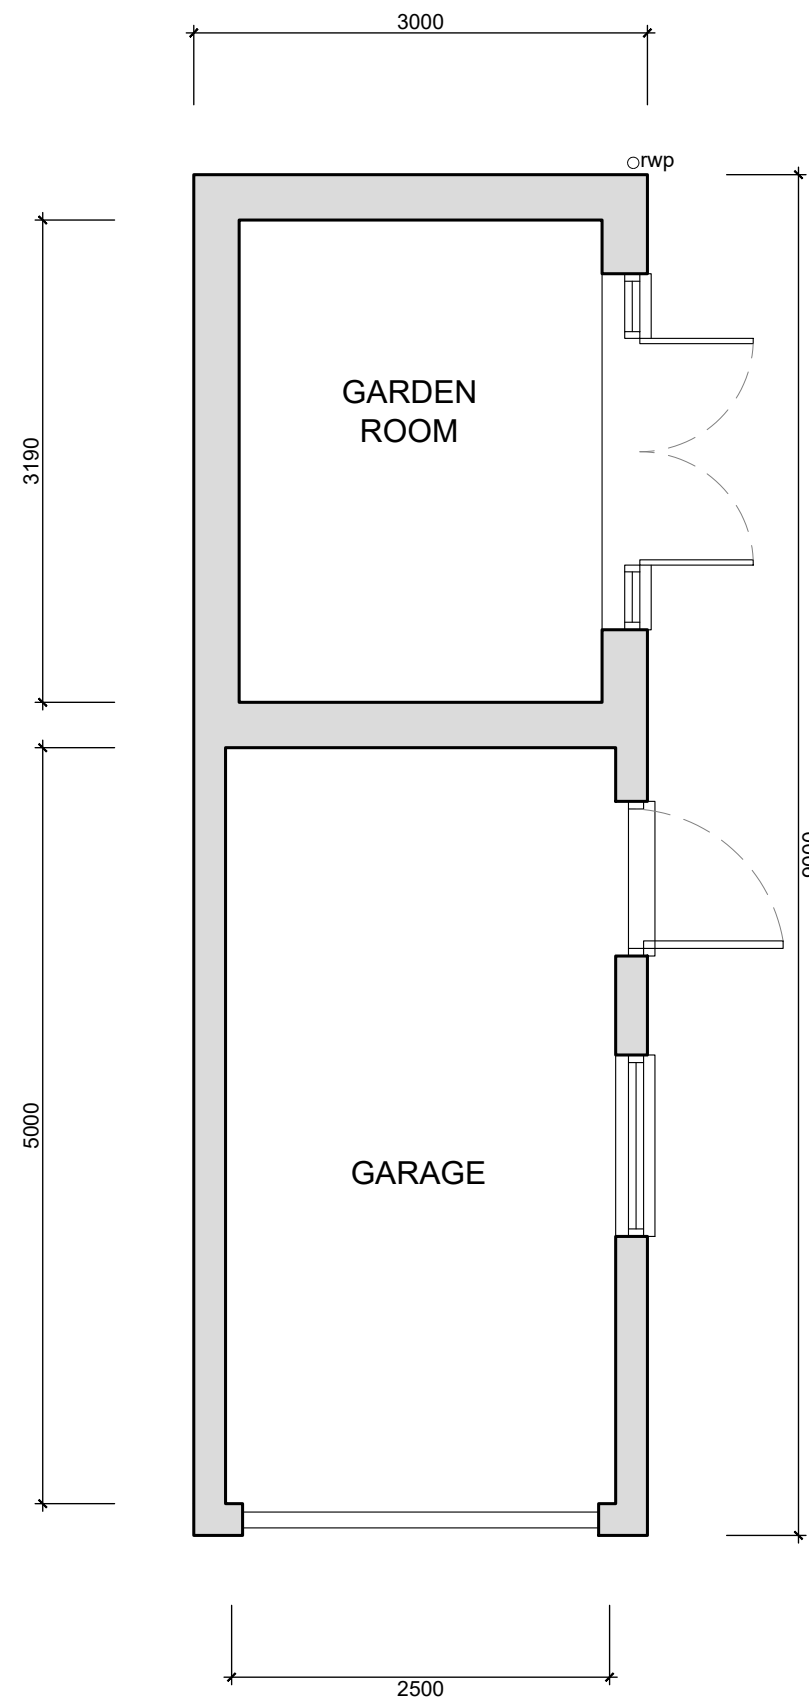


GROUND FLOOR PLAN

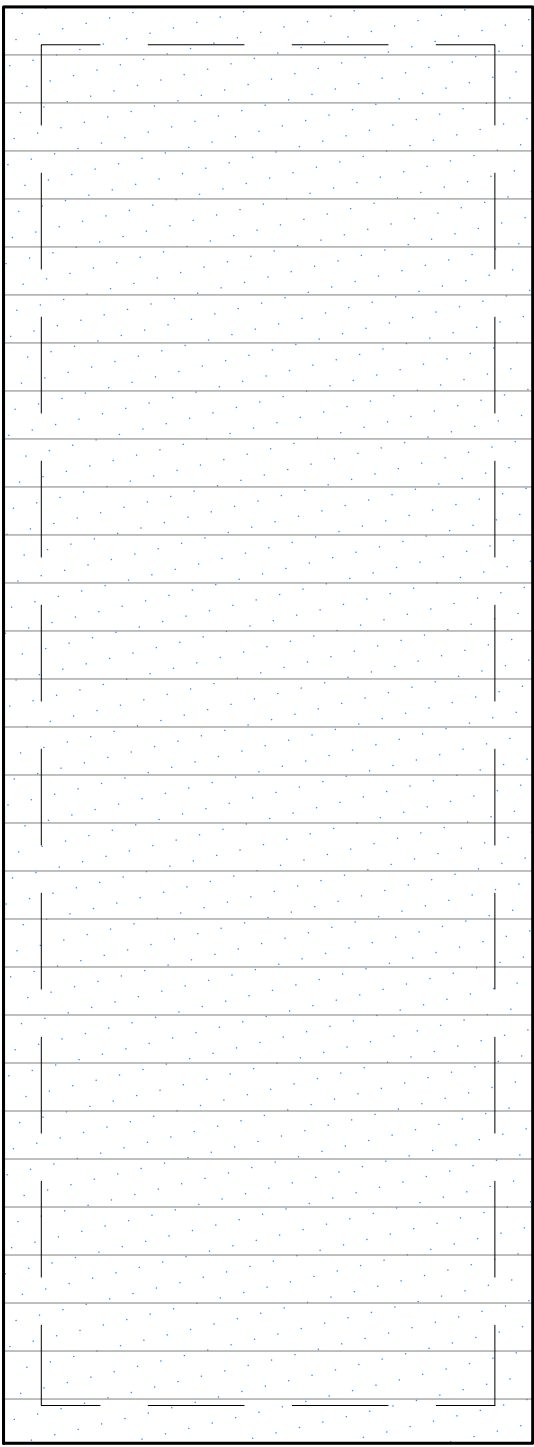


ROOF PLAN

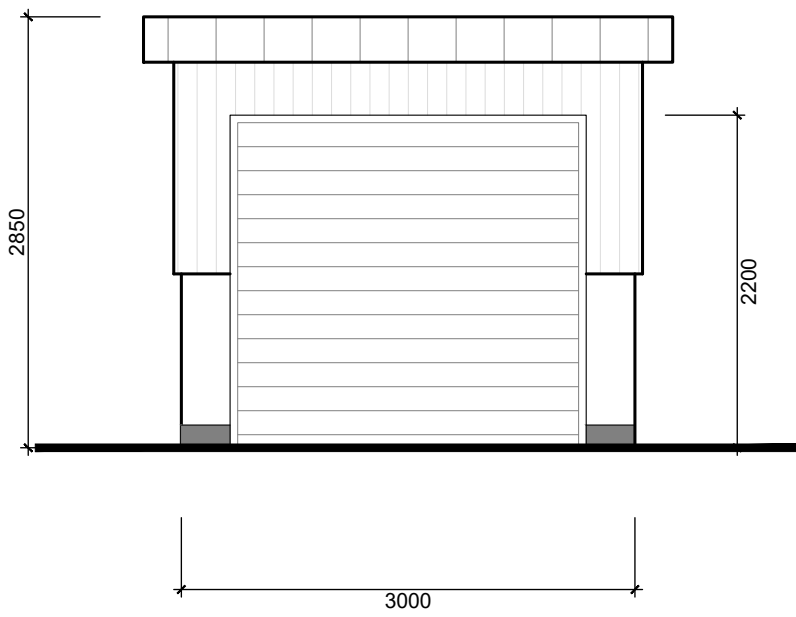


FRONT ELEVATION

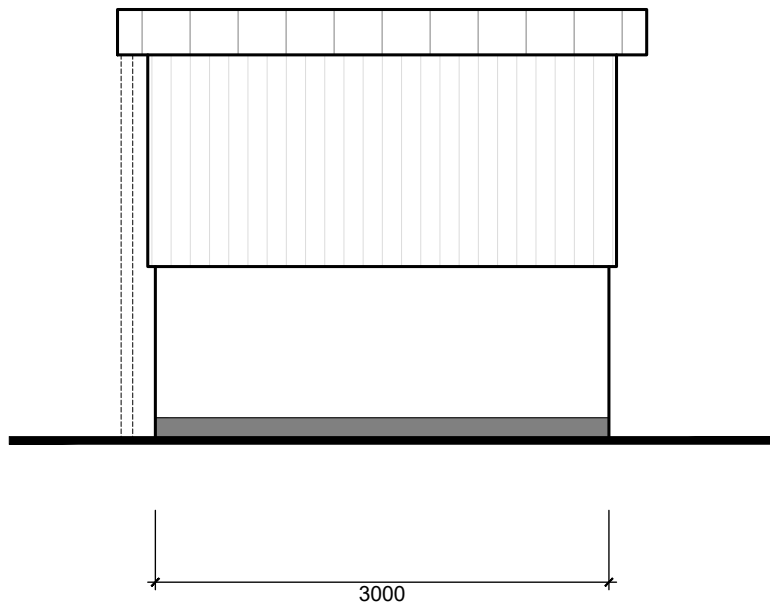

REAR ELEVATION

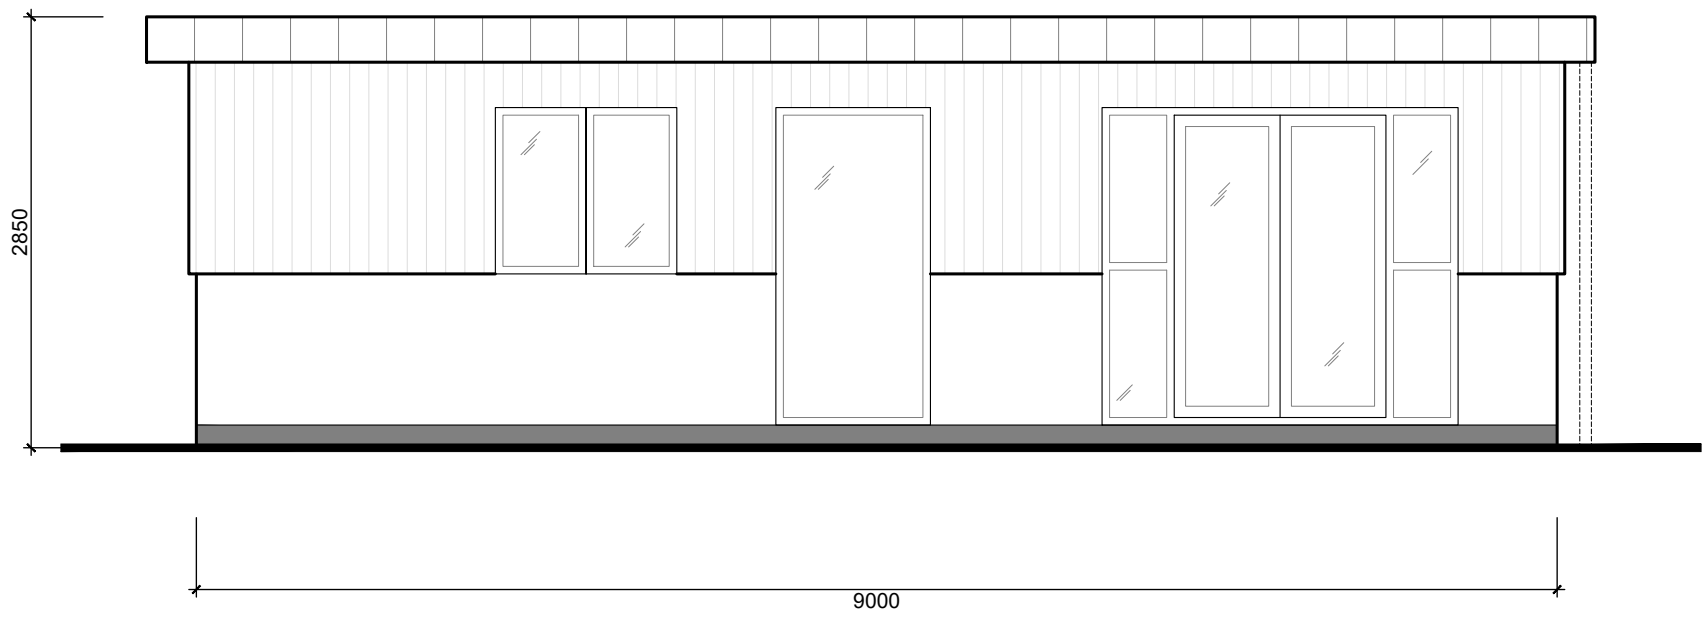

RIGHT SIDE ELEVATION
(when viewed from the front)

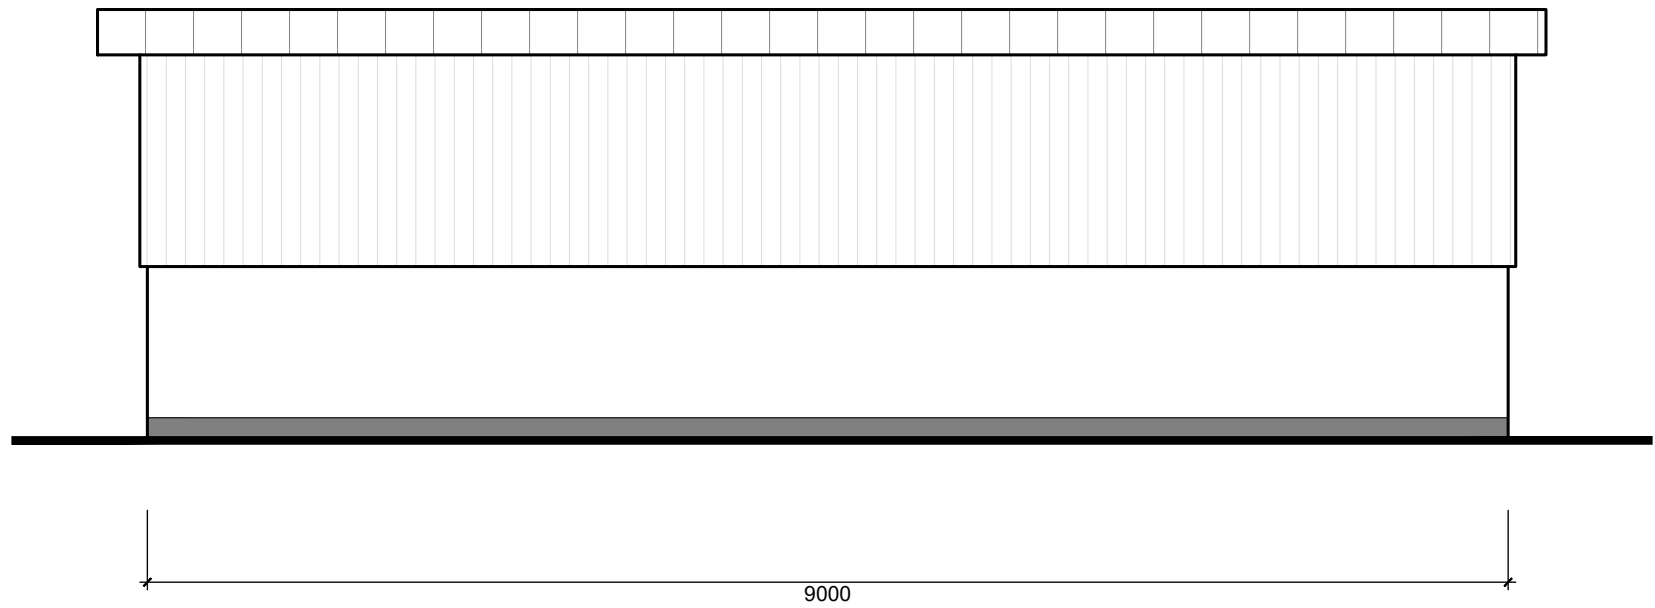


LEFT SIDE ELEVATION
(when viewed from the front)

Area of First Floor	
Garage	13m2
Garden Room	7.6m2
Total	20.6m2

Materials & Finishes	
Walls	Render finish & Timber cladding
Roof	Zinc
Windows	Grey UPVC
Doors	Pedestrian - Grey Aluminum Garage - powder coated steel paneled
Eaves & Facias	Zinc
Gutters & Downpipes	Zinc

			22-02-22
A	Elevations added		
Rev.	Description		Date
Revisions			

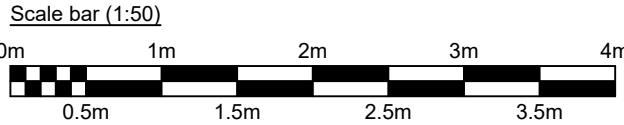

Project: New build dwelling		
for SB24 Ltd		
at Land to Rear of 1 Sea Drive Ferring Worthing BN12 5HD		
Dwg Ref: 2114 [PL] 02		Rev: A
Date: Jan 2022		