





Existing Urban Grain
Scale 1:500 @ A1

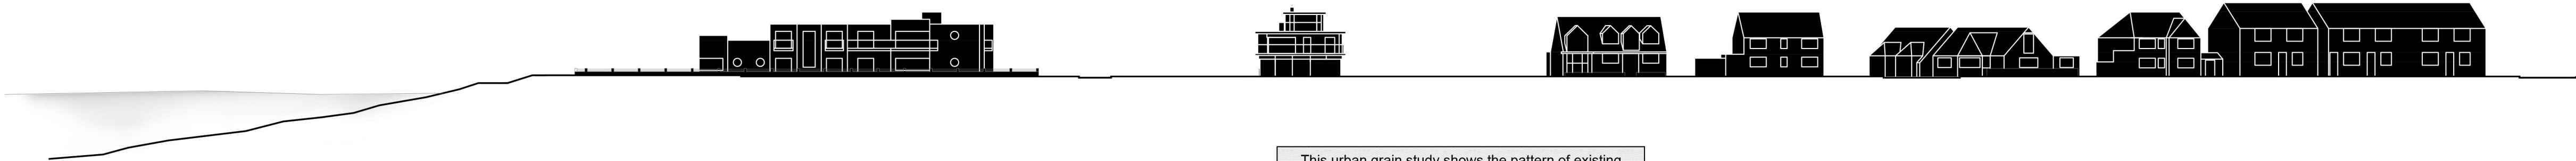

This urban grain study shows the pattern of existing development and illustrates how the existing site is like a missing tooth in the street frontage along Sea Lane.

Existing Urban Grain Elevation
Scale 1:500 @ A1

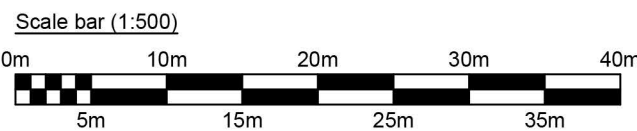

-	-	-
Rev.	Description	Date
Revisions		

Project: New build dwelling		
for SB24 Ltd		
at Land to Rear of 1 Sea Drive Ferring Worthing BN12 5HD		
Contact: Michael Austin RIBA		
E-mail: project@austinlebbon.co.uk		
Web: www.austinlebbon.co.uk		
Phone: 01730 887559		
Dwg Ref: 2114 [PL] 100	Rev: -	Date: Jan 2022