





Proposed Urban Grain
Scale 1:500 @ A1

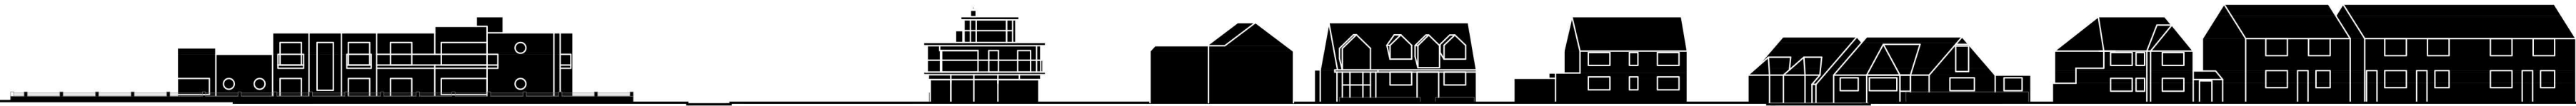

This urban grain study illustrates how the proposed development
sits comfortably within the existing pattern of development and
infills the current gap in development along Sea Lane.

Proposed Urban Grain Elevation
Scale 1:500 @ A1

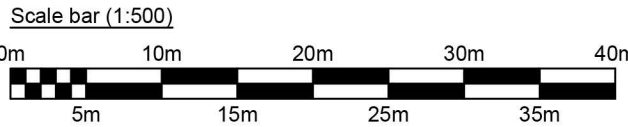

A		Updated to mode transport planning's dwg proposed access arrangement with visibility splays	11-03-22
Rev.	Description		Date
Revisions			

Project: New build dwelling		
for SB24 Ltd		
at Land to Rear of 1 Sea Drive Ferring Worthing BN12 5HD		
Dwg Ref: 2114 [PL] 101		Rev: A
Date: Jan 2022		

Contact: Michael Austin R/BA
E-mail: project@austinlebbon.co.uk
Web: www.austinlebbon.co.uk
Phone: 01730 887559