





Previously Approved Flats Scheme Urban Grain
Scale 1:500 @ A1

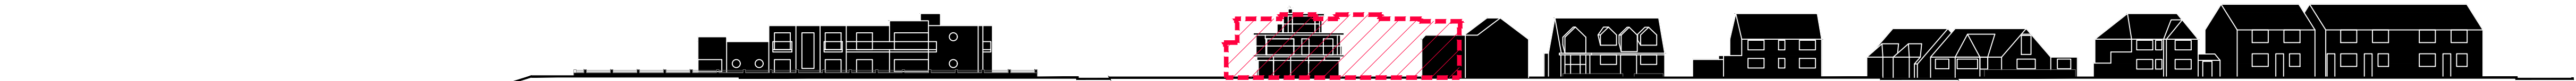

This urban grain study overlays the previously approved flats scheme with this proposal for a single dwelling. It illustrates how the proposed dwelling is at a significantly reduced scale and is far more in keeping with the current pattern of development that exists along Sea Lane.

Previously Approved Flats Scheme Urban Grain Elevation
Scale 1:500 @ A1

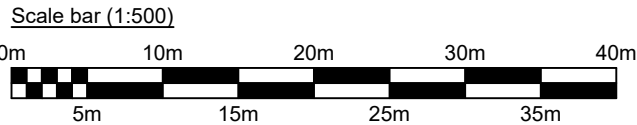

A		Updated to mode transport planning's dwg proposed access arrangement with visibility splays	11-03-22
Rev.	Description	Date	
Revisions			

Project: New build dwelling		
for SB24 Ltd		
at Land to Rear of 1 Sea Drive Ferring Worthing BN12 5HD		
Contact: Michael Austin R/BA		
E-mail: project@austinklebbon.co.uk		
Web: www.austinklebbon.co.uk		
Phone: 01730 887559		
Dwg Ref: 2114 [PL] 102	Rev: A	Date: Feb 2022