



Proposed Site Elevation
Scale 1:200 @ A1

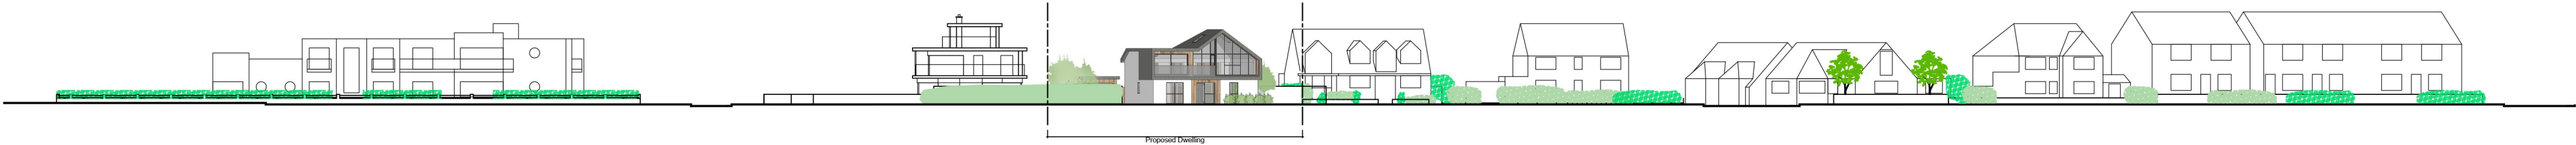

Proposed Site Elevation
Scale 1:500 @ A1

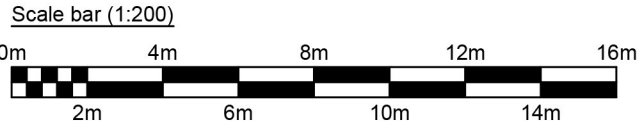

A		Proposed dwelling elevation amended	16-02-22
Rev.	Description		Date
Revisions			

Project: New build dwelling	
for SB24 Ltd	
at Land to Rear of 1 Sea Drive Ferring Worthing BN12 5HD	
Dwg Ref: 2114 [PL] 002	
Rev: A	Date: Jan 2022
Contact: Michael Austin R/BA E-mail: project@austinlebbon.co.uk Web: www.austinlebbon.co.uk Phone: 01730 887559	