



Existing Urban Grain
Scale 1:500 @ A1

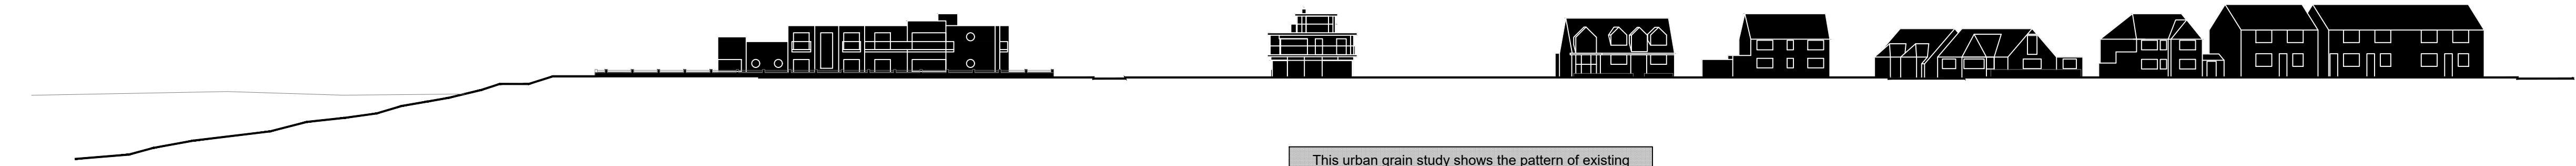

Existing Urban Grain Elevation
Scale 1:500 @ A1

This urban grain study shows the pattern of existing development and illustrates how the existing site is like a missing tooth in the street frontage along Sea Lane.

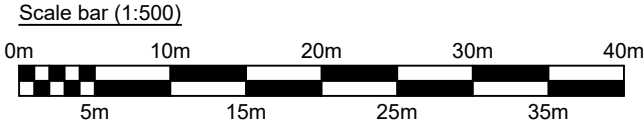

A		Building line updated	20-04-22
Rev.	Description		
Revisions			

Project: New build dwelling	
for SB24 Ltd	
at Land to Rear of 1 Sea Drive Ferring Worthing BN12 5HD	
Dwg Ref: 2114 [PL] 100	
Rev: A	Date: Jan 2022

Contact: Michael Austin R/BA
E-mail: project@austinlebbon.co.uk
Web: www.austinlebbon.co.uk
Phone: 01730 887559