



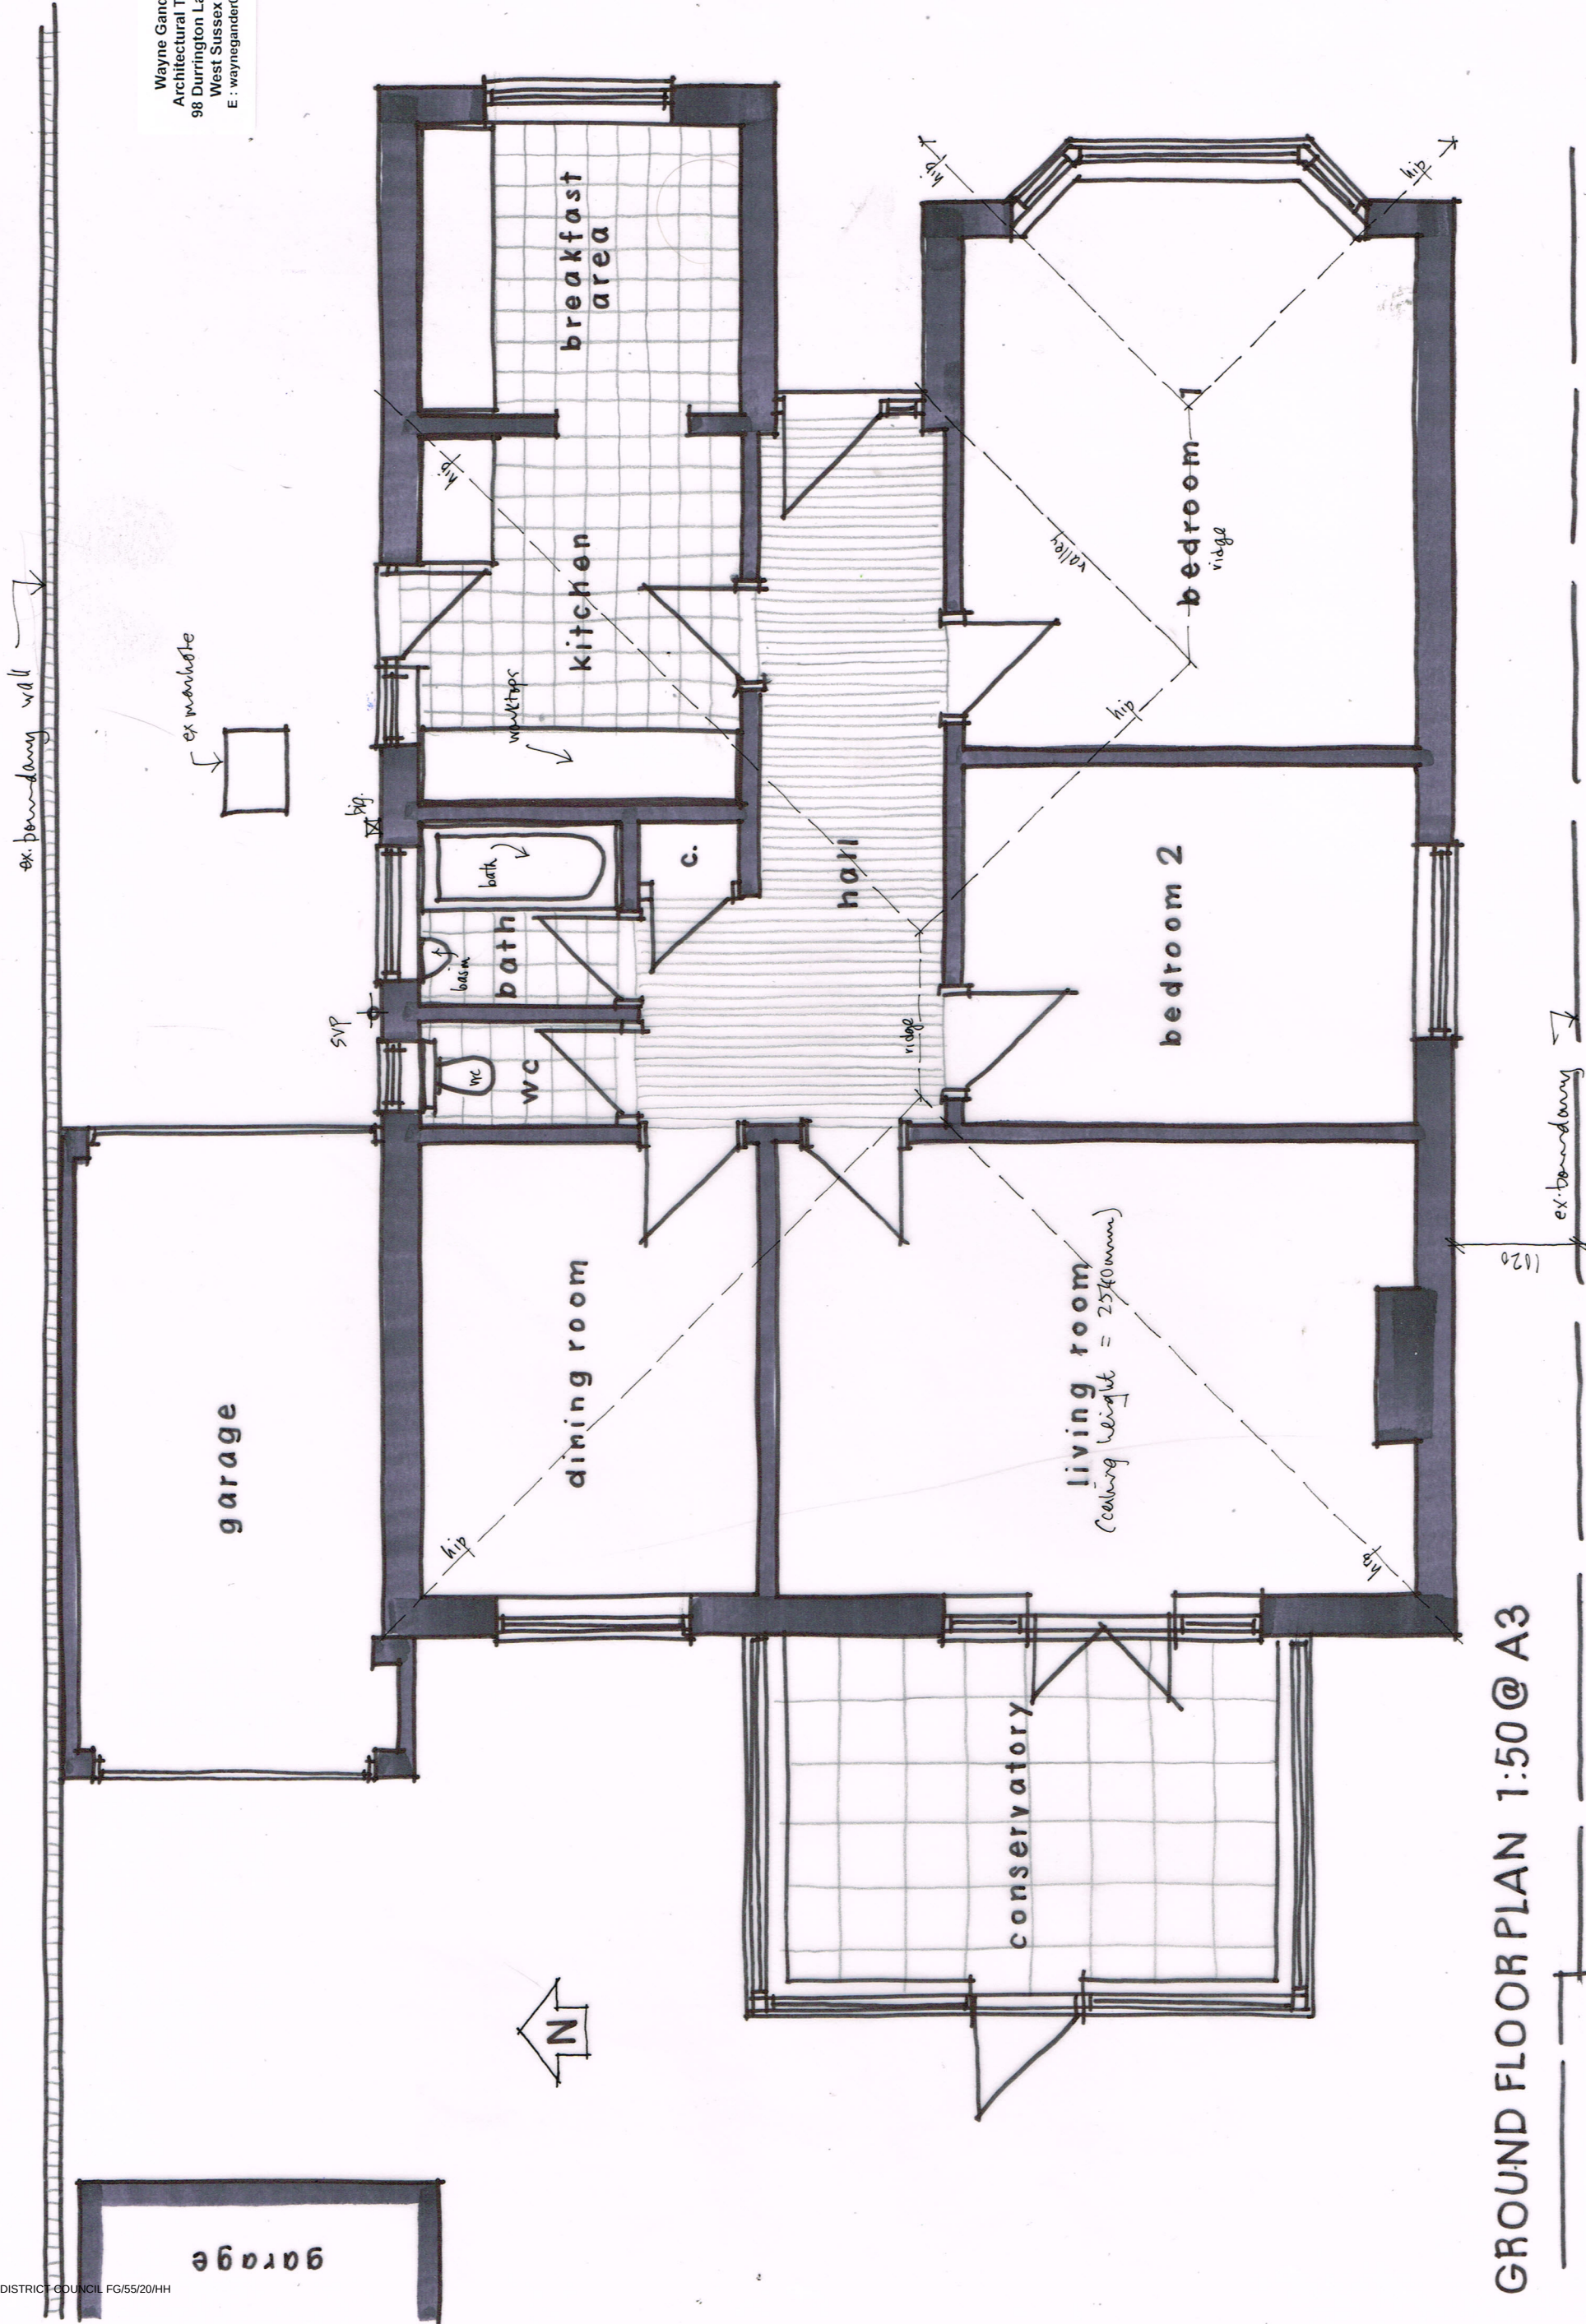

GROUND FLOOR PLAN 1:50 @ A3

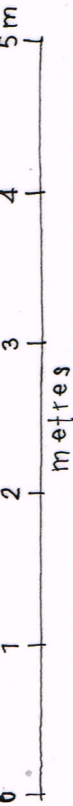

1 BARBARY LANE, FERRING
Existing details 01

April 2020