

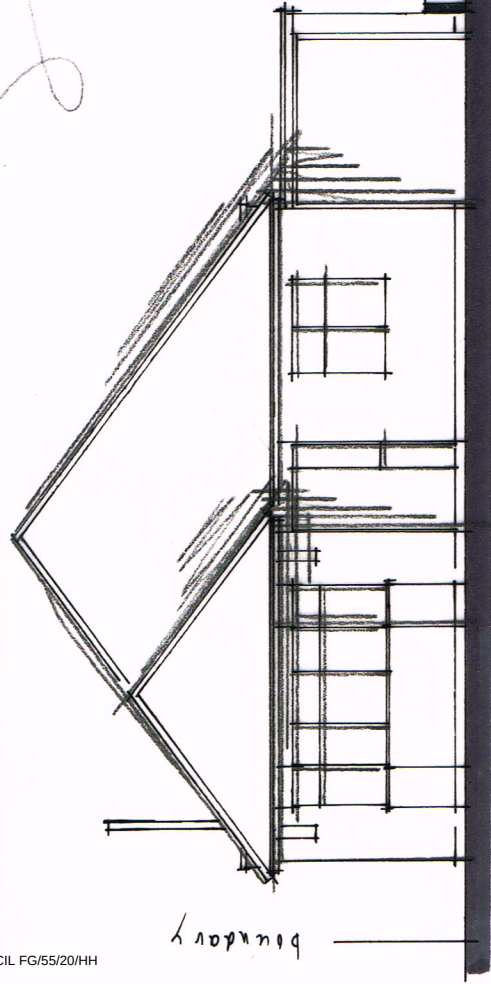


PROPOSED ELEVATIONS 1:100@ A3 /1:50 @ A1


ARUN DISTRICT COUNCIL FG/55/20/HH

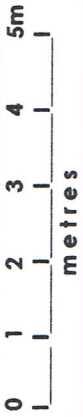


FRONT (e)

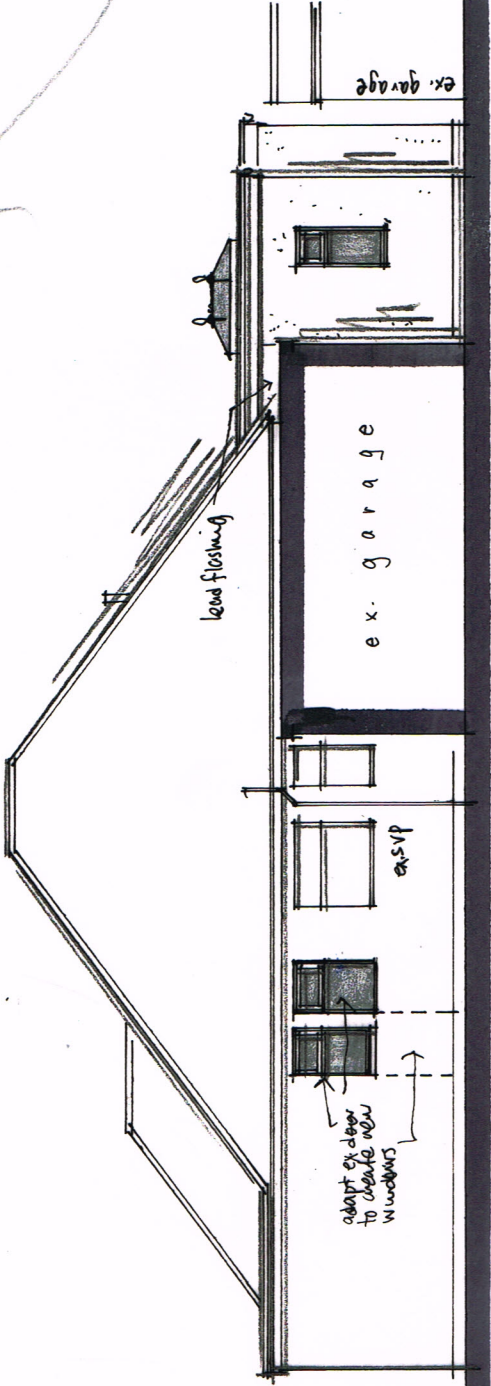


SIDE (n)

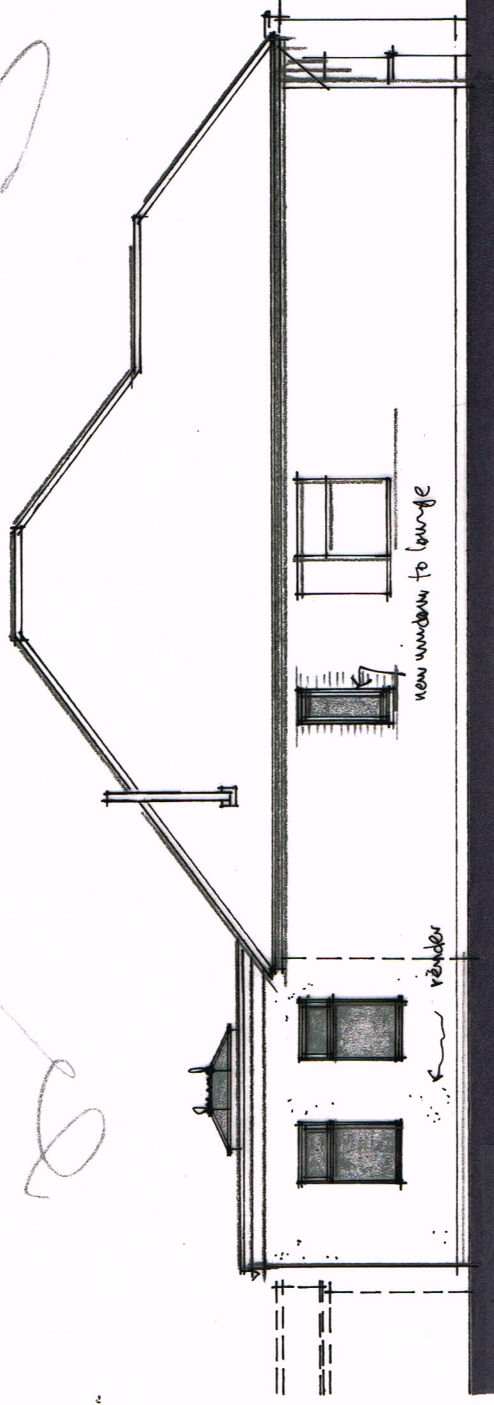

SIDE (s)

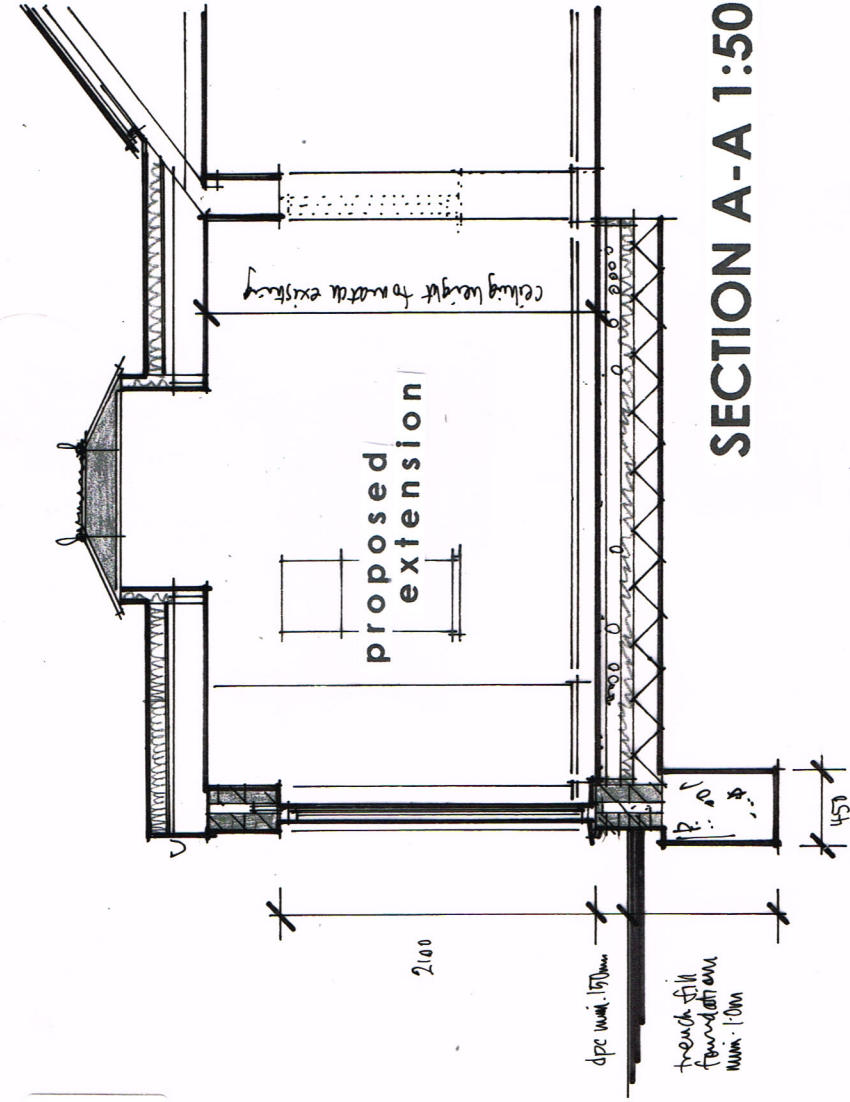

SECTION A-A 1:50

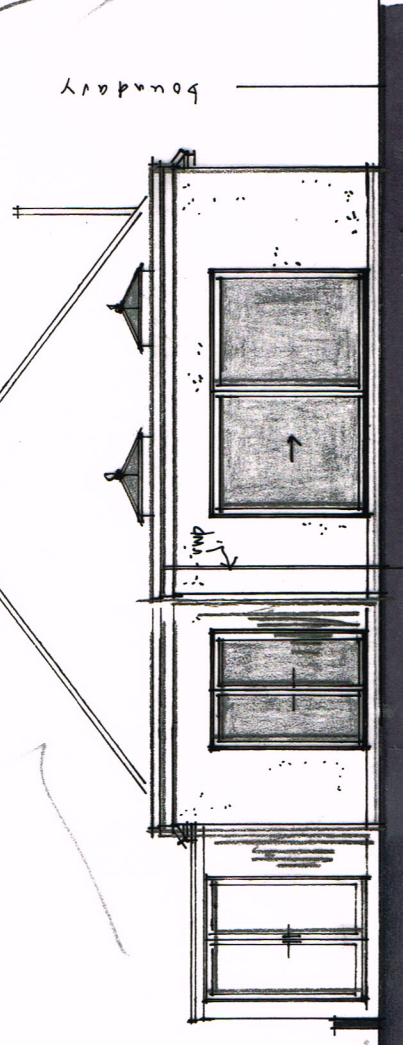

REAR (w)

Wayne Gander MCIAT
Architectural Technologist
98 Durrington Lane, Worthing
West Sussex BN13 2RQ
E : waynegander08@gmail.com

1 BARBARY LANE, FERRING
Proposals 04

April 2020