



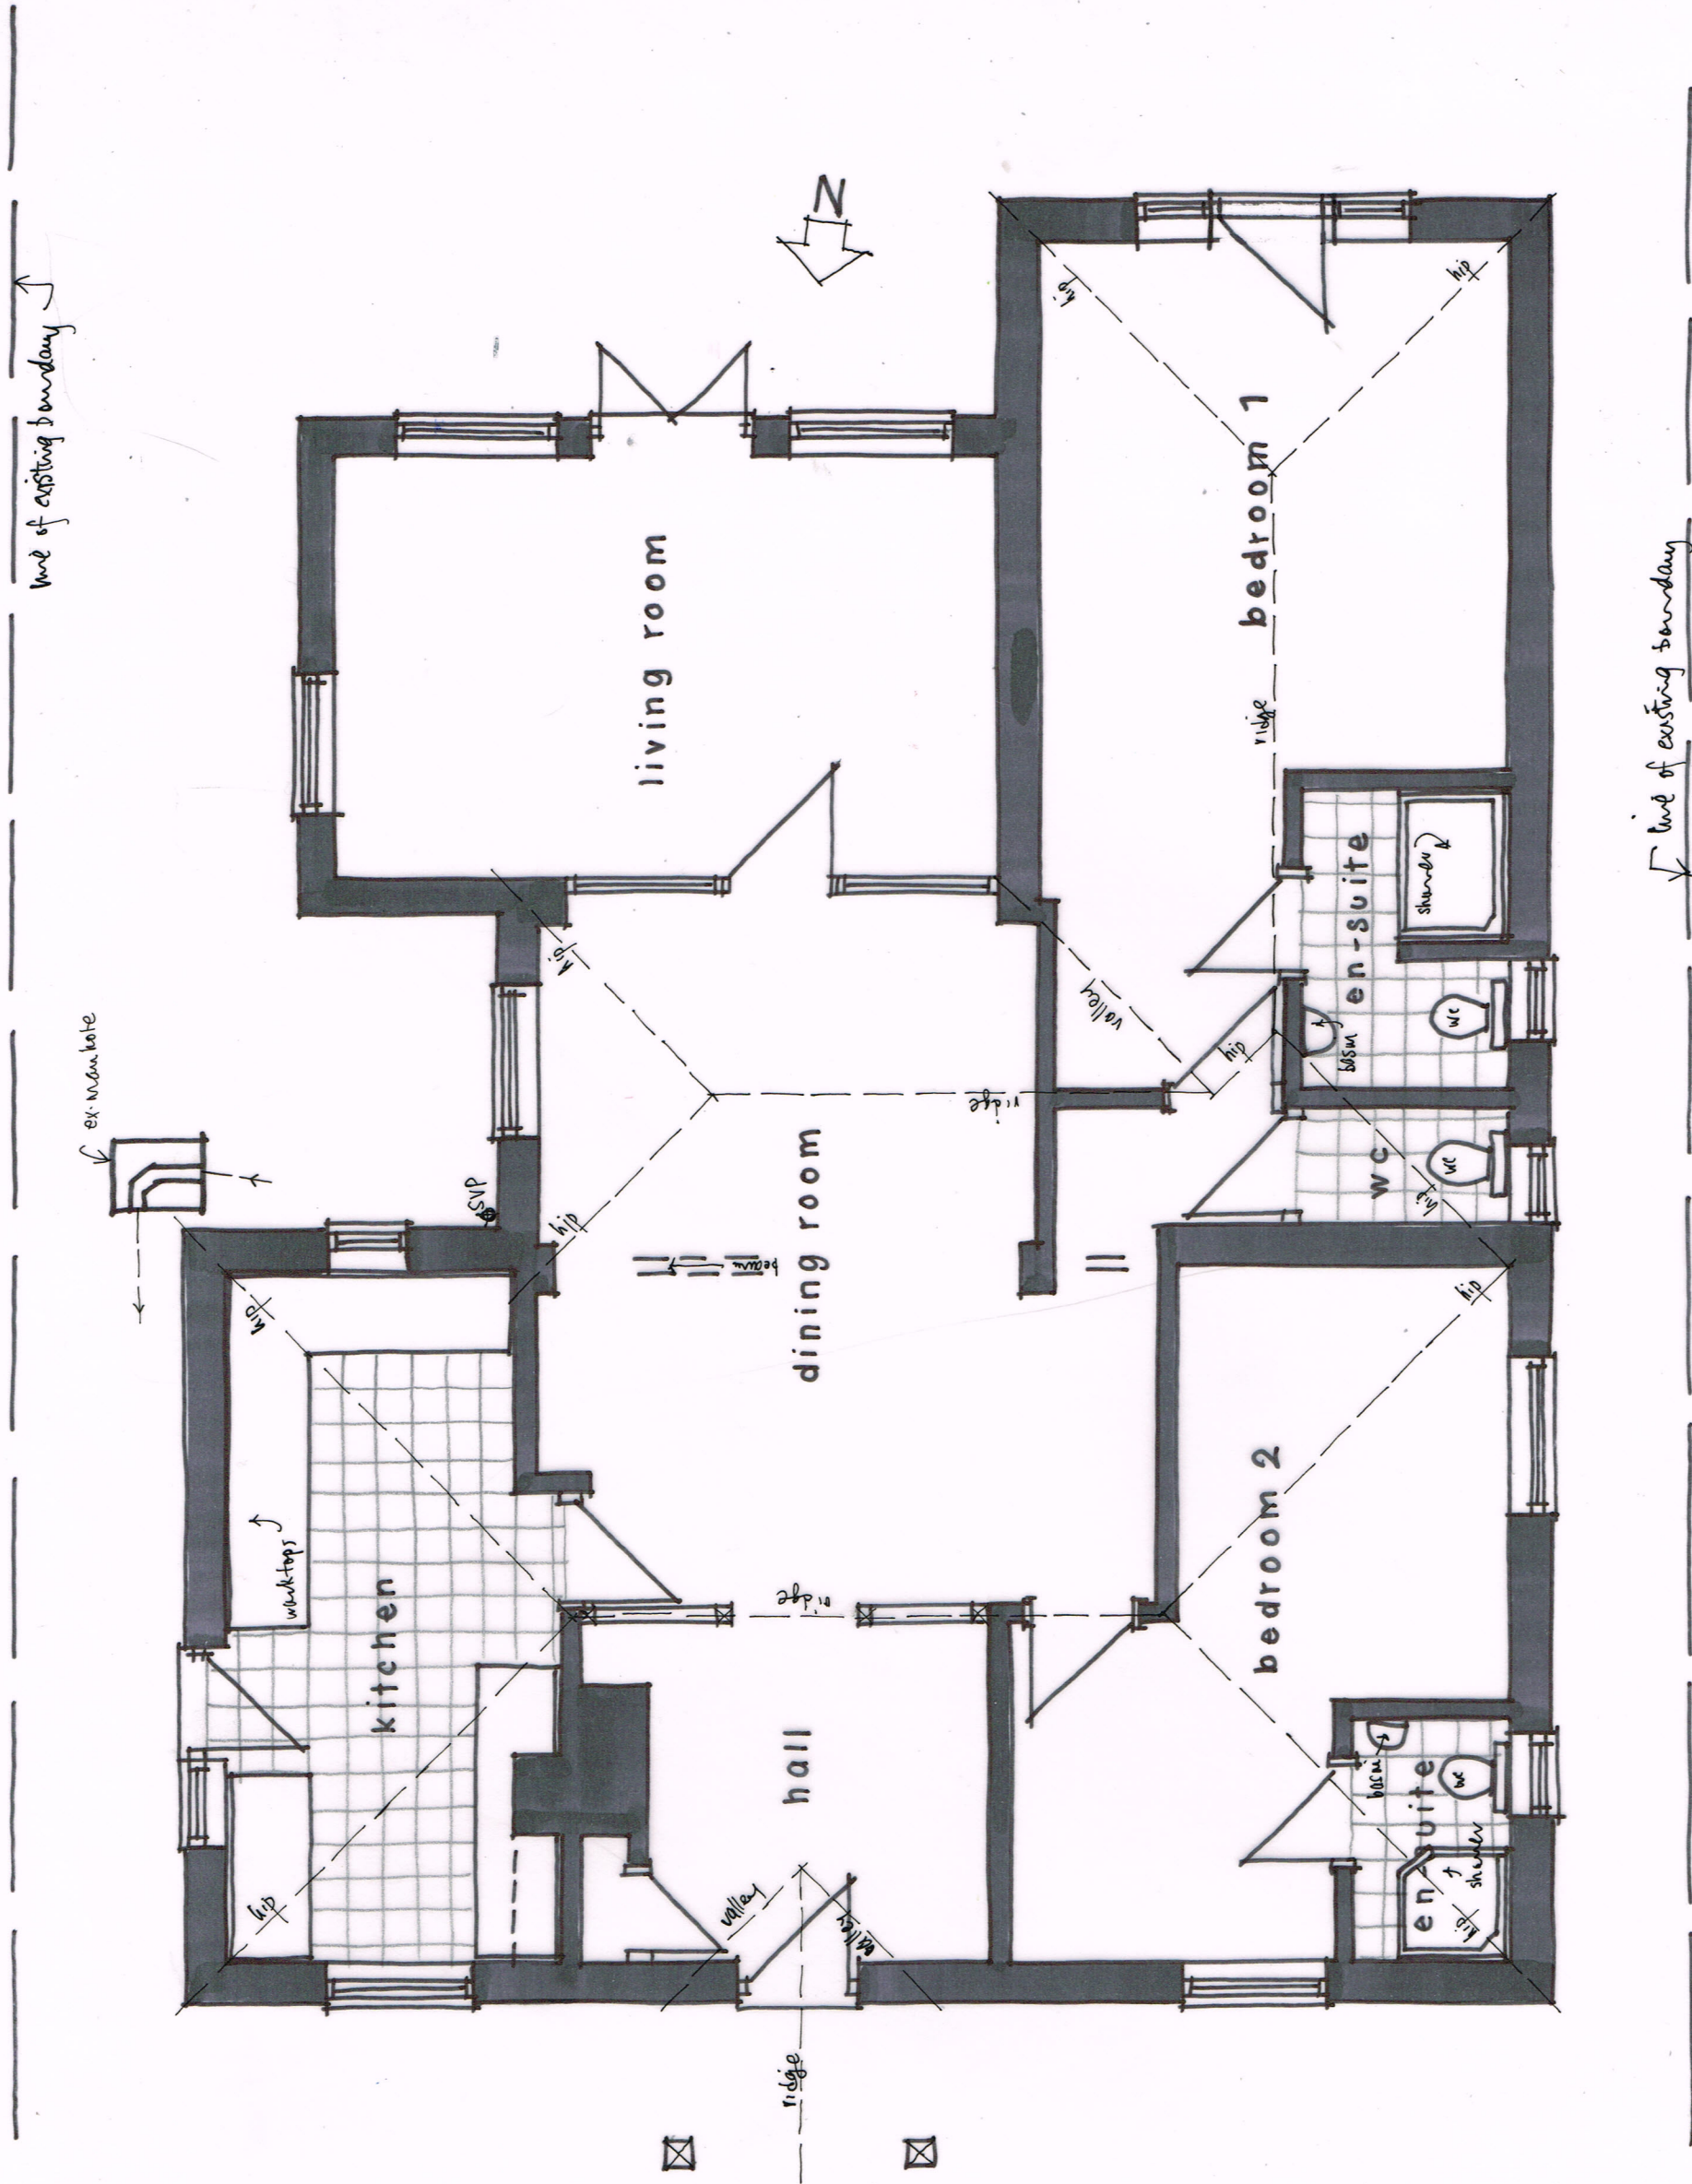


GROUND FLOOR PLAN 1:50@A3

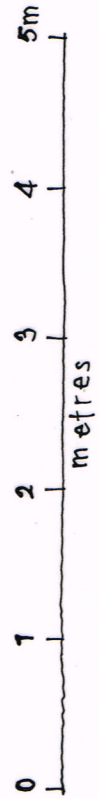

8 FERRINGHAM LANE, FERRING
Existing details 07

March 2021

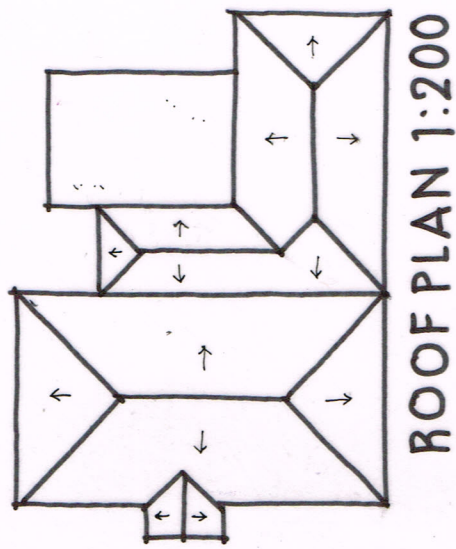

Wayne Gander MCIAT
Architectural Technologist
98 Durrington Lane, Worthing
West Sussex BN13 2RQ
E : waynegander08@gmail.com