



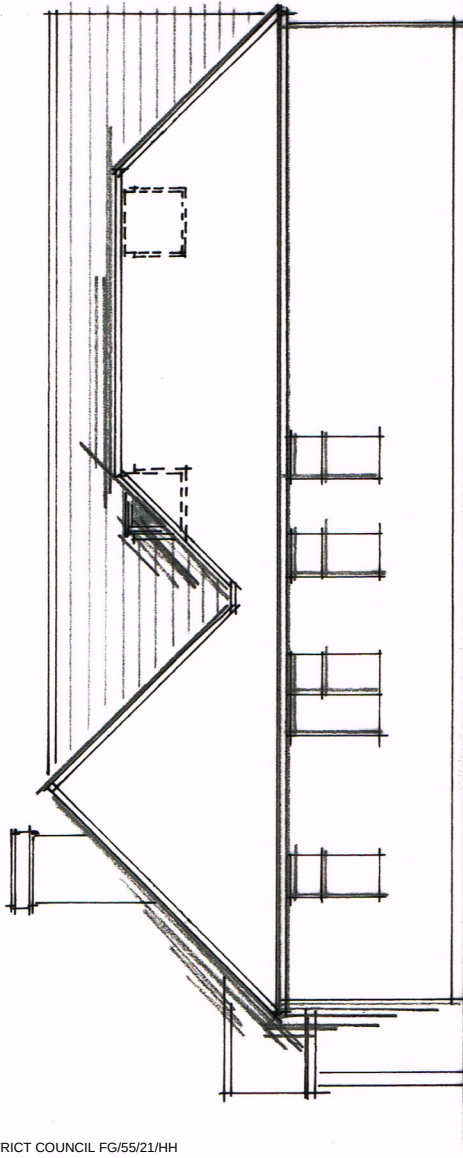


SIDE (w) ELEVATION 1:100 @ A3

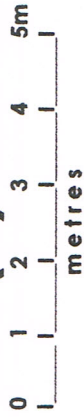


SCHEDULE OF FINISHES

ELEVATIONS	-
DOORS	-
ROOF	-
EAVES	-
R/W GOODS	-


render & face brickwork to match
grey powdercoated aluminium bi-folds
plain roof tile to match existing
white PVCu and double glazed
white half round guttering with
63mm diameter downpipes

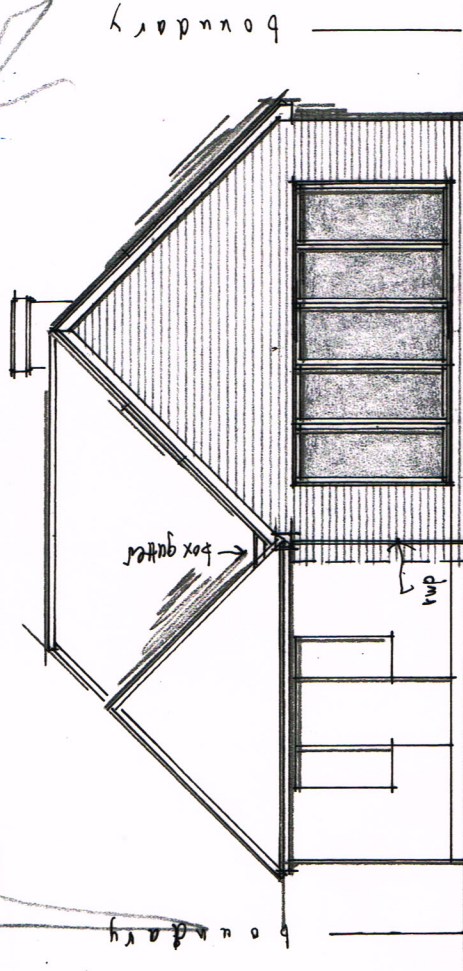

REAR (s)

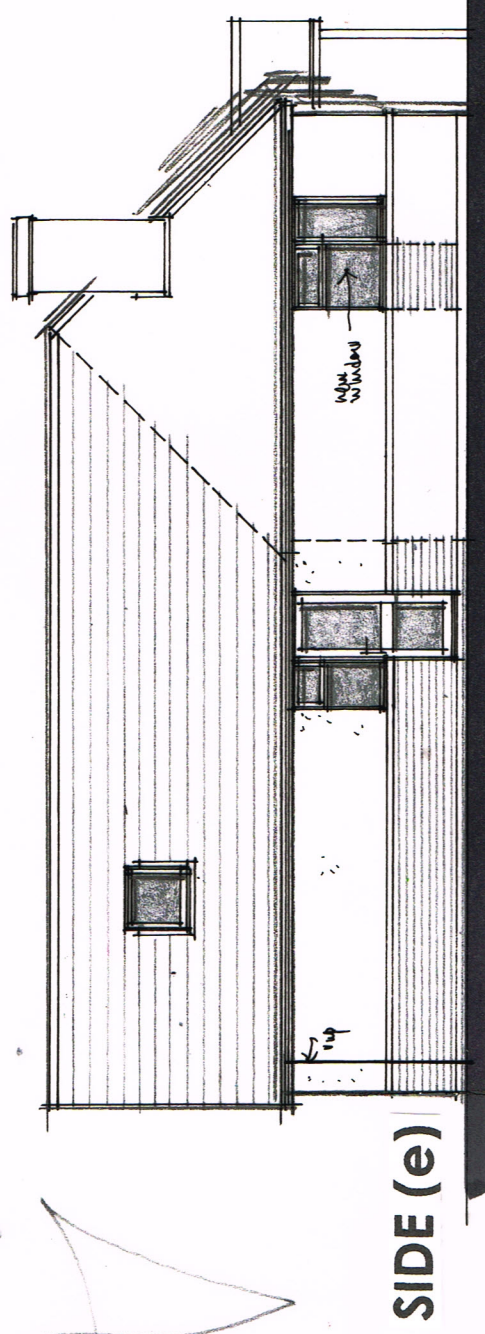

SIDE (e)

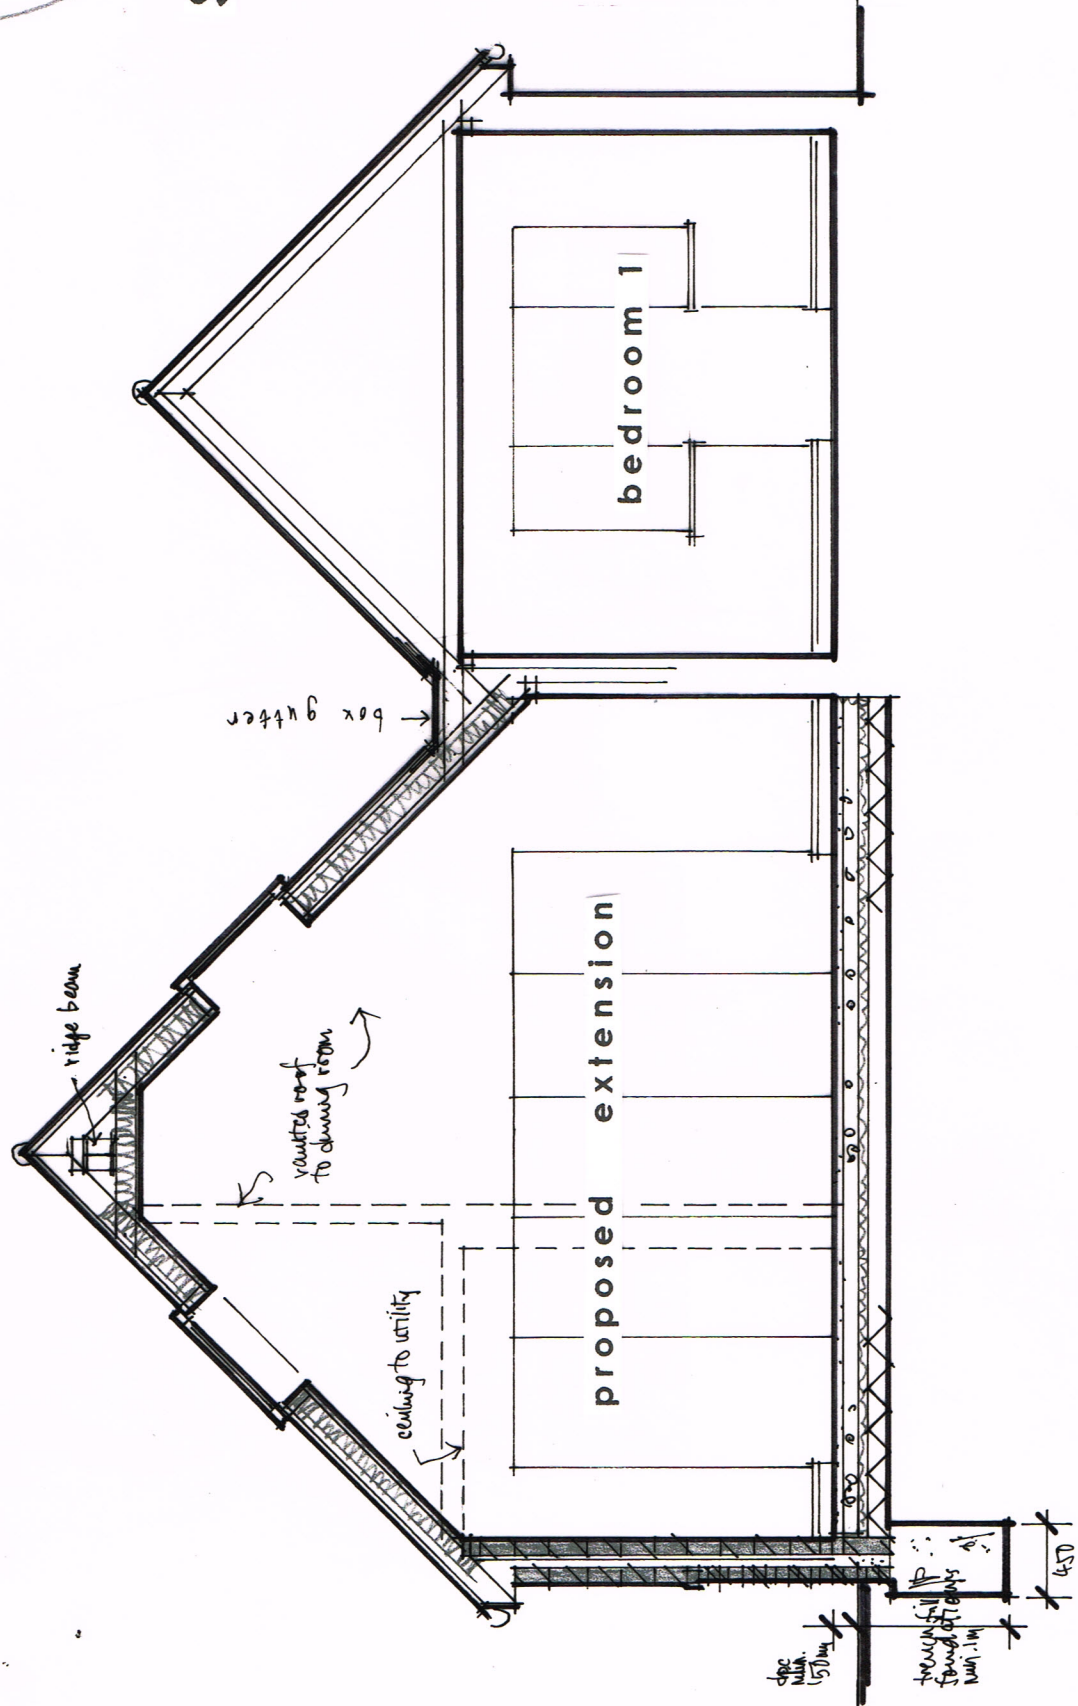

SECTION A-A 1:50

THIS DRAWING TO BE READ
IN CONJUNCTION WITH
STRUCTURAL ENGINEERS
DETAILS & CALCULATIONS

Project	8 FERRINGHAM LANE, FERRING
Proposed single storey rear extension	
Client	Mr & Mrs Wright
Drawing no.	FG/FL/04
Scale	AS SHOWN
Date	March 2021
Drawn By	WG
WAYNE GANDER MCIAT Chartered Architectural Technologist 98 Durrington Lane WORTHING West Sussex BN13 2RQ M. 07808 887896 Email - waynegander08@gmail.com	