




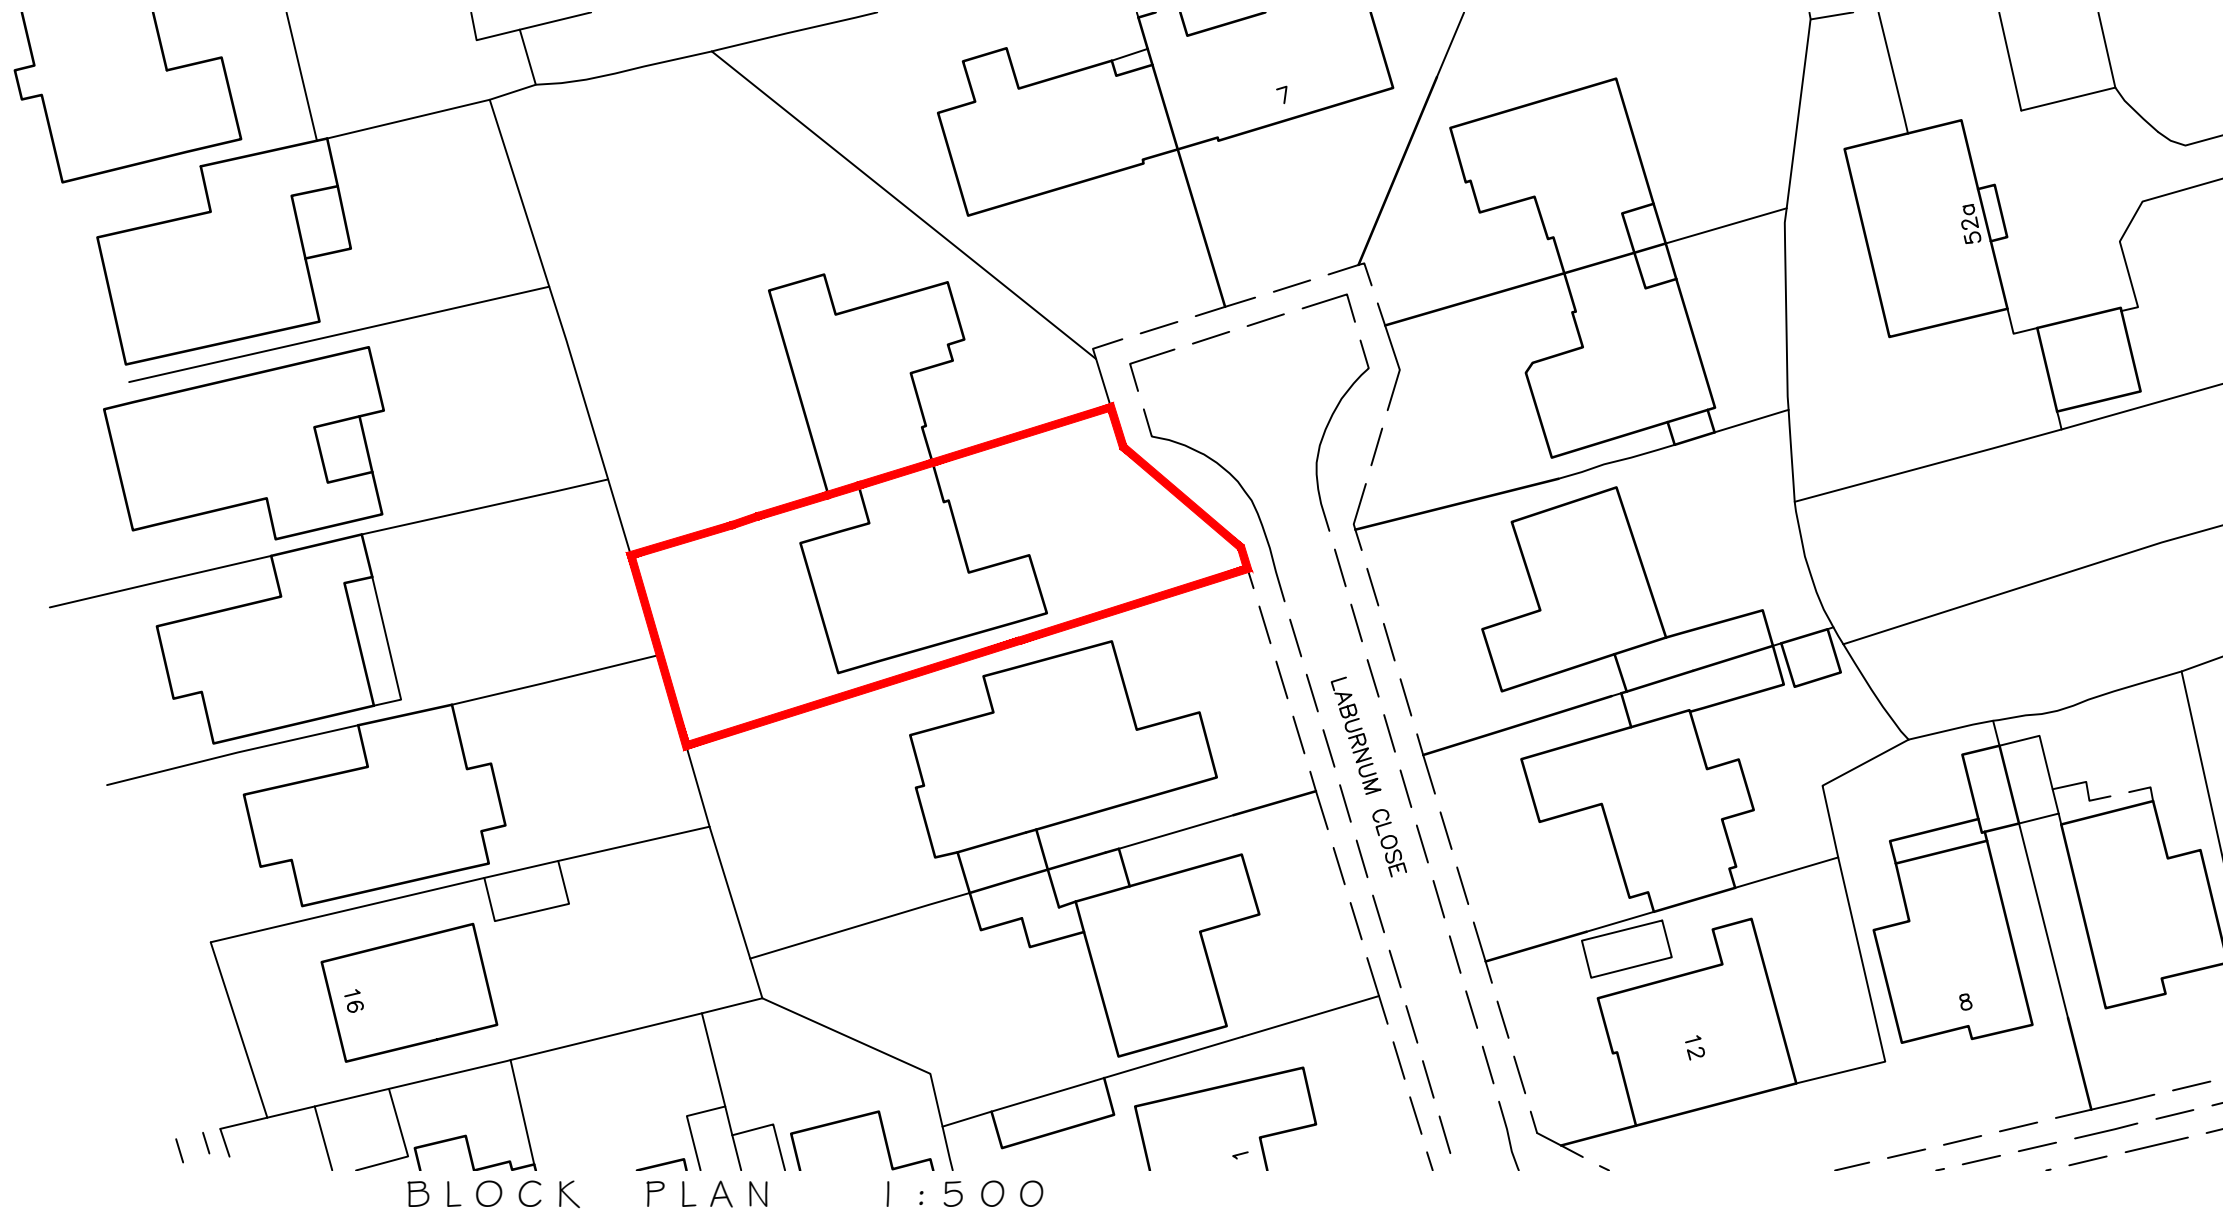

NOTES
WRITTEN DIMENSIONS TO BE TAKEN IN PREFERENCE TO SCALE, AND ARE TO BE CHECKED ON SITE PRIOR TO COMMENCING WORK.
THIS DRAWING IS TO BE READ IN CONJUNCTION WITH ALL OTHER DOCUMENTS RELATING TO THIS PROJECT.
ANY DISCREPANCIES ARE TO BE REFERRED IMMEDIATELY TO THE PROJECT DESIGNER.
THIS DRAWING IS COPYRIGHT, AND SHOULD NOT BE USED OR REPRODUCED WITHOUT PERMISSION.
IT IS THE CONTRACTOR'S RESPONSIBILITY TO ENSURE COMPLIANCE WITH THE BUILDING REGULATIONS.

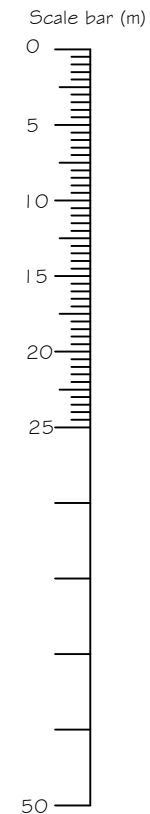


BLOCK PLAN 1:500

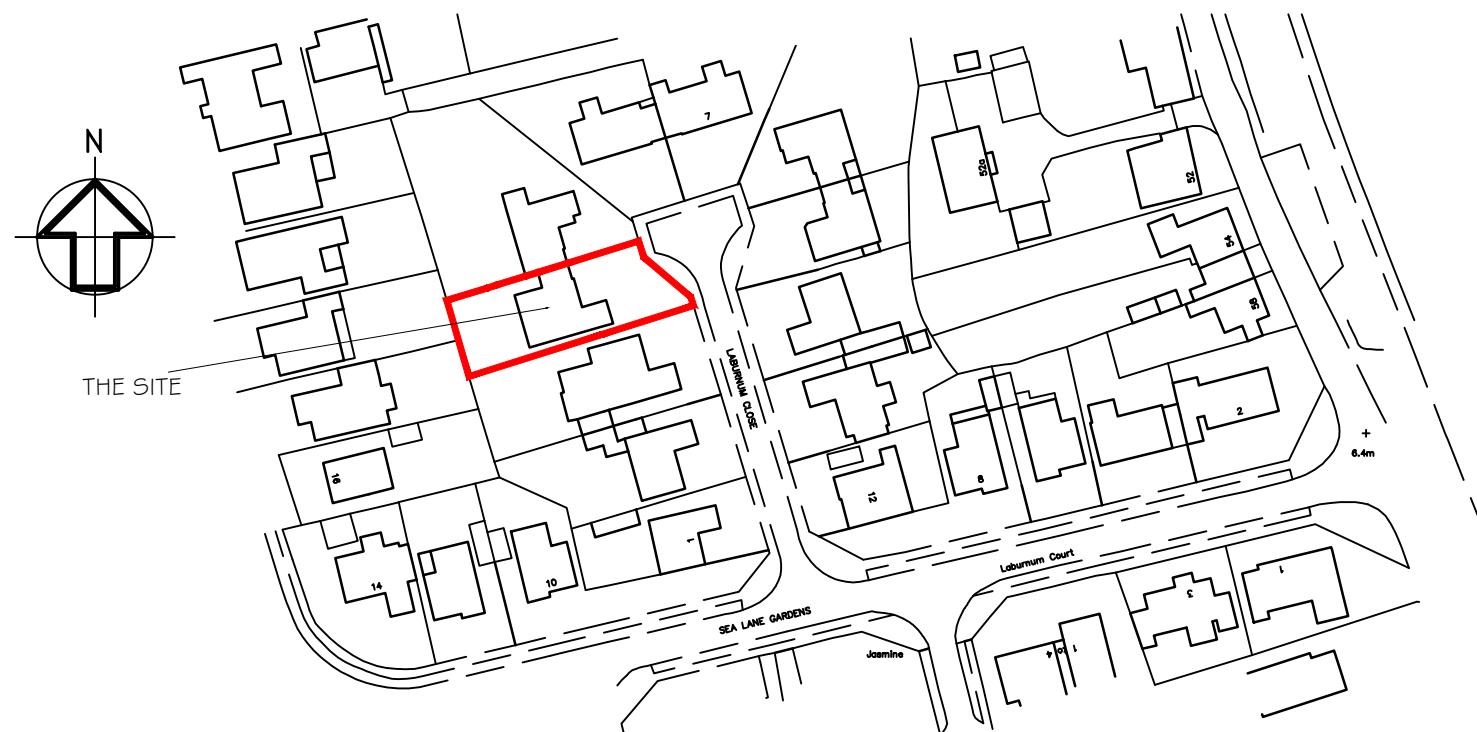

Ordnance Survey (c) Crown Copyright 2020. All rights reserved. Licence number 100022432

SITE LOCATION PLAN 1:1250

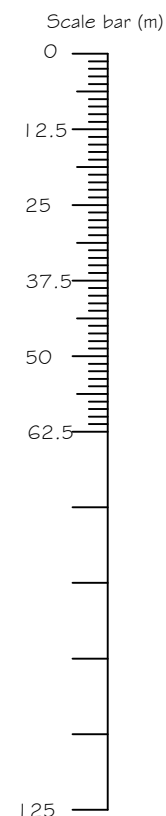

REV	DESCRIPTION	DATE
-----	-------------	------

PROJECT		
4 LABURNUM CLOSE		
FERRING		
WEST SUSSEX		

DRAWING TITLE		
SITE LOCATION PLAN AND BLOCK PLAN		

CLIENT		
MR & MRS COUGHTREY		

SCALE	DRAWN BY	DATE
1:1250 / 1:500 @A3	FLB	MAR 22

DWG NO	994/04	REV. -
---------------	--------	---------------

Unit 3b Woodhorn Business Centre
Woodhorn Lane
Oving Chichester
West Sussex PO20 2BX
Tel 01243 774764
www.sloaneandbrown.co.uk

