



NOTES
WRITTEN DIMENSIONS TO BE TAKEN IN PREFERENCE TO SCALE, AND ARE TO BE CHECKED ON SITE PRIOR TO COMMENCING WORK.
THIS DRAWING IS TO BE READ IN CONJUNCTION WITH ALL OTHER DOCUMENTS RELATING TO THIS PROJECT.
ANY DISCREPANCIES ARE TO BE REFERRED IMMEDIATELY TO THE PROJECT DESIGNER.
THIS DRAWING IS COPYRIGHT, AND SHOULD NOT BE USED OR REPRODUCED WITHOUT PERMISSION.
IT IS THE CONTRACTOR'S RESPONSIBILITY TO ENSURE COMPLIANCE WITH THE BUILDING REGULATIONS.


Scale bar (m)

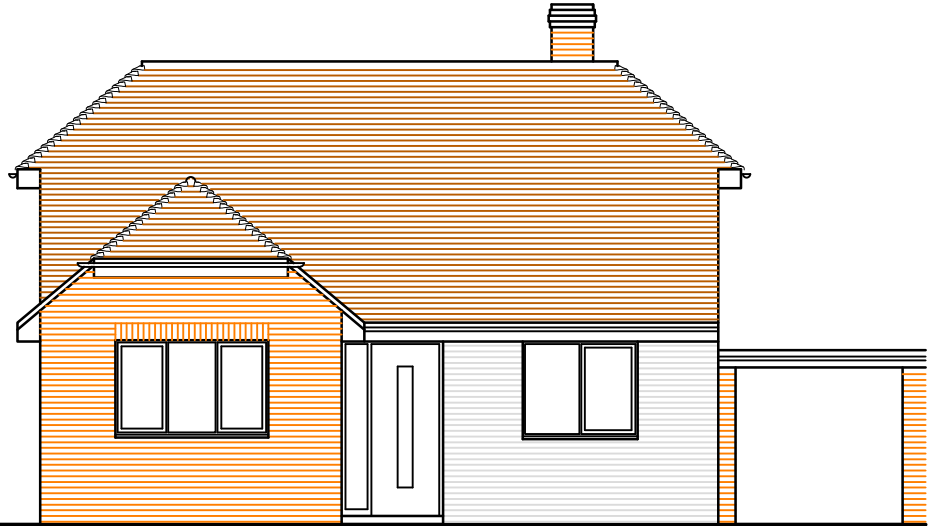


EXISTING FRONT (EAST) ELEVATION

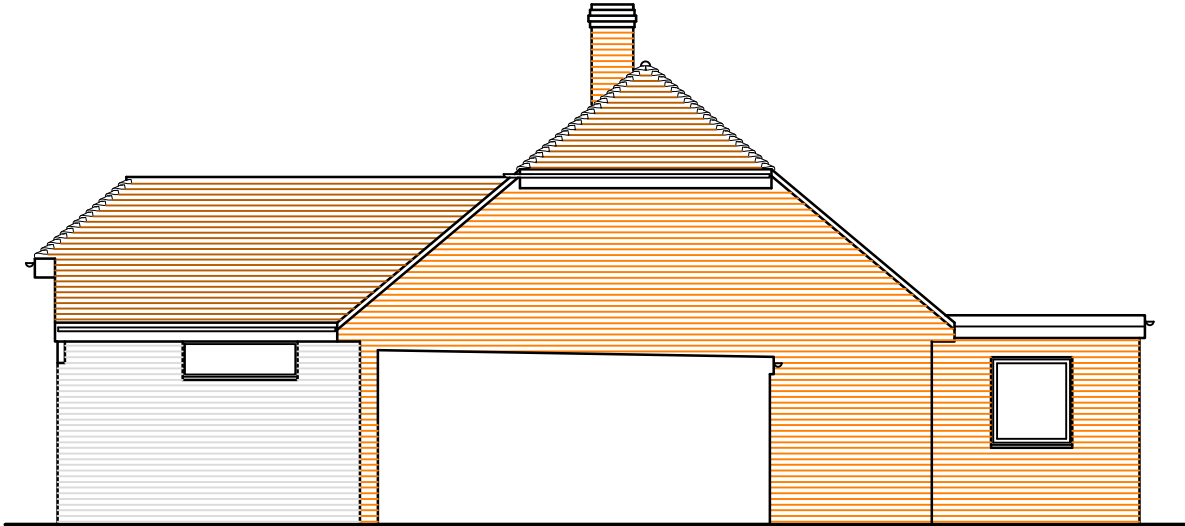


EXISTING SIDE (NORTH) ELEVATION

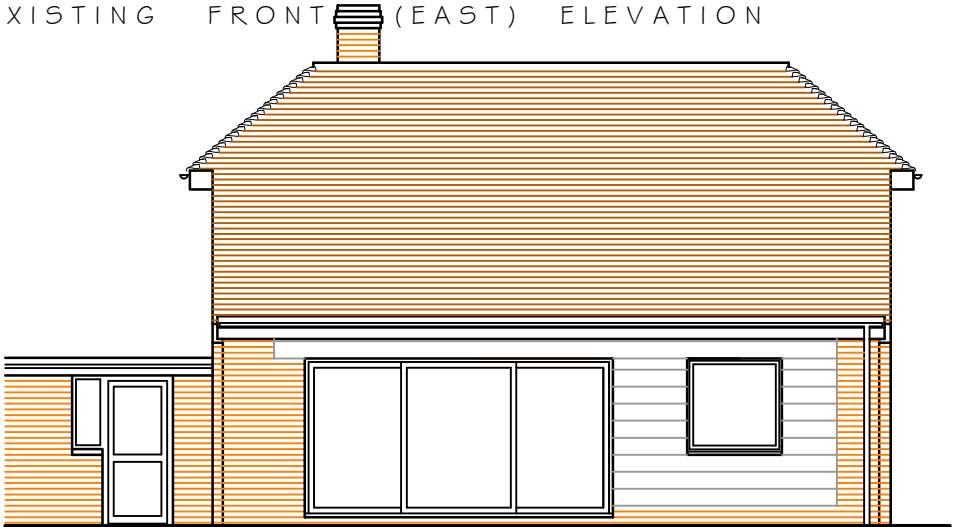


EXISTING REAR (WEST) ELEVATION

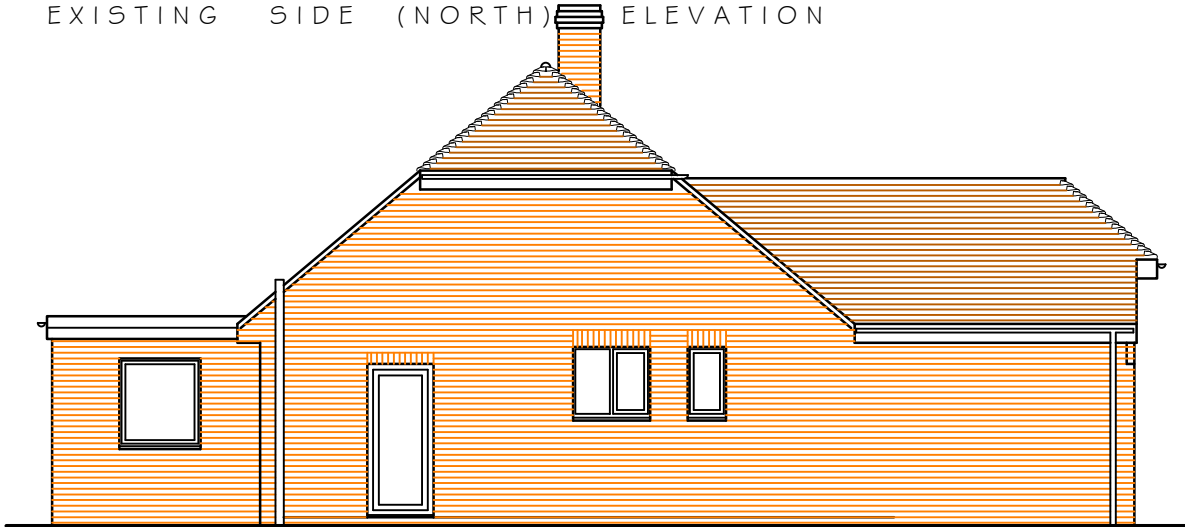


EXISTING SIDE (SOUTH) ELEVATION

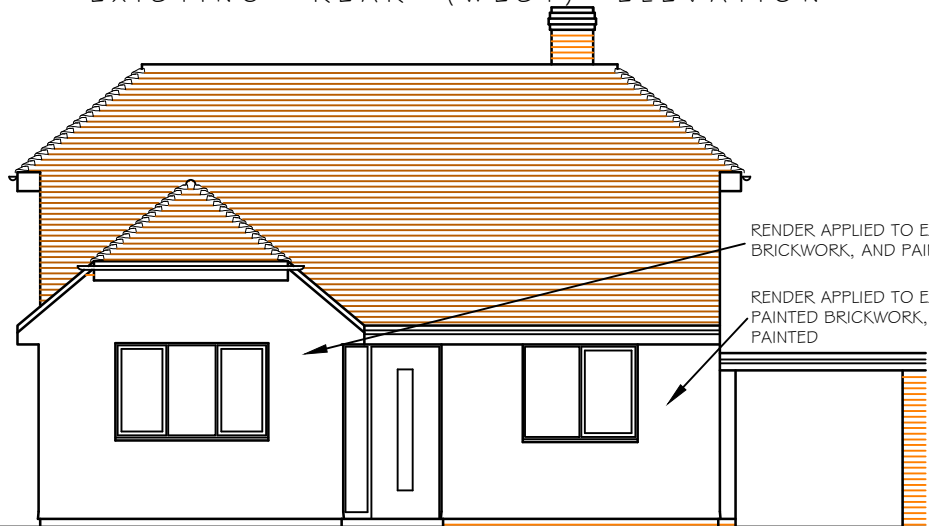


PROPOSED FRONT (EAST) ELEVATION

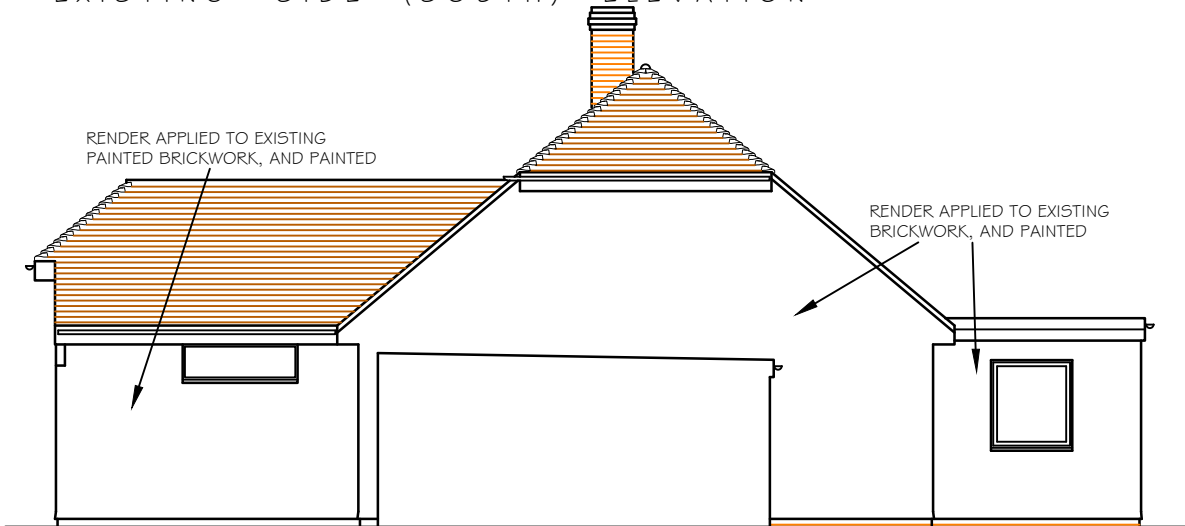

PROPOSED SIDE (NORTH) ELEVATION

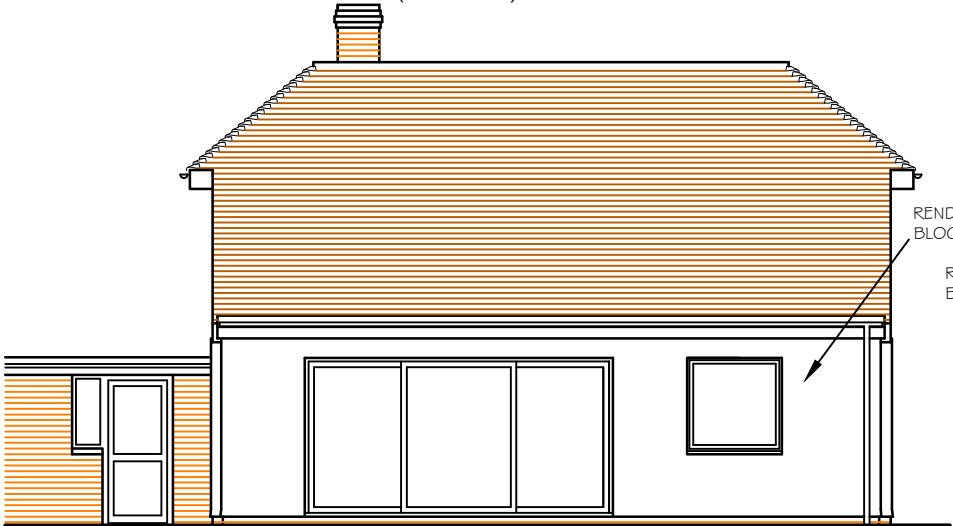

PROPOSED REAR (WEST) ELEVATION

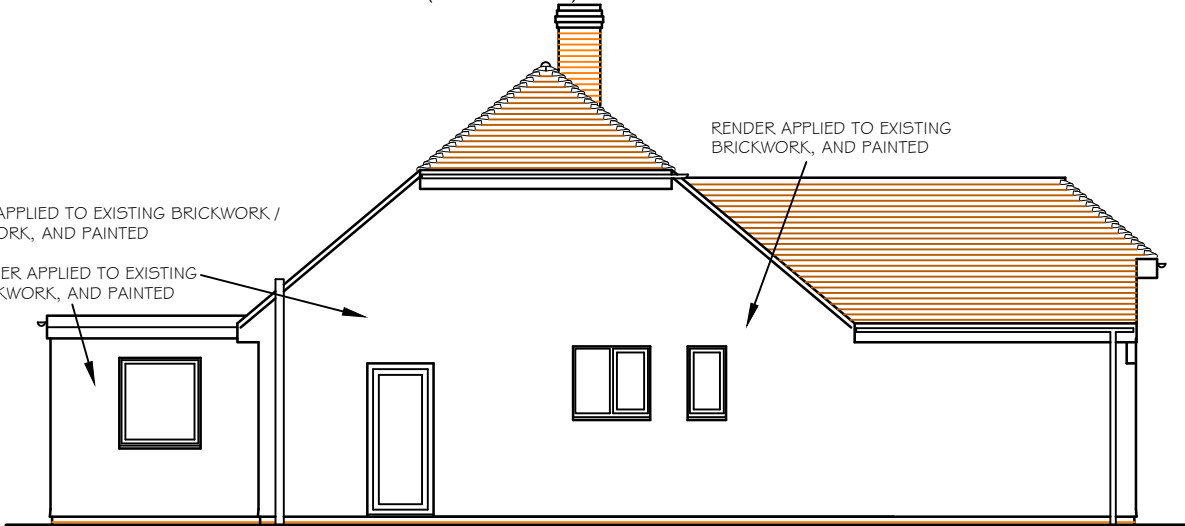

PROPOSED SIDE (SOUTH) ELEVATION

A MINOR AMENDMENTS
REV DESCRIPTION
23.03.22
DATE

PROJECT
4 LABURNUM CLOSE
FERRING
WEST SUSSEX

DRAWING TITLE
EXISTING & PROPOSED ELEVATIONS

CLIENT
MR & MRS COUGHTREY

SCALE 1:100@A3
DRAWN BY FLB
DATE MAR 22

DWG NO 994/05
REV. A

Unit 3b Woodhorn Business Centre
Woodhorn Lane
Oving Chichester
West Sussex PO20 2BX
Tel 01243 774764
www.sloaneandbrown.co.uk

