



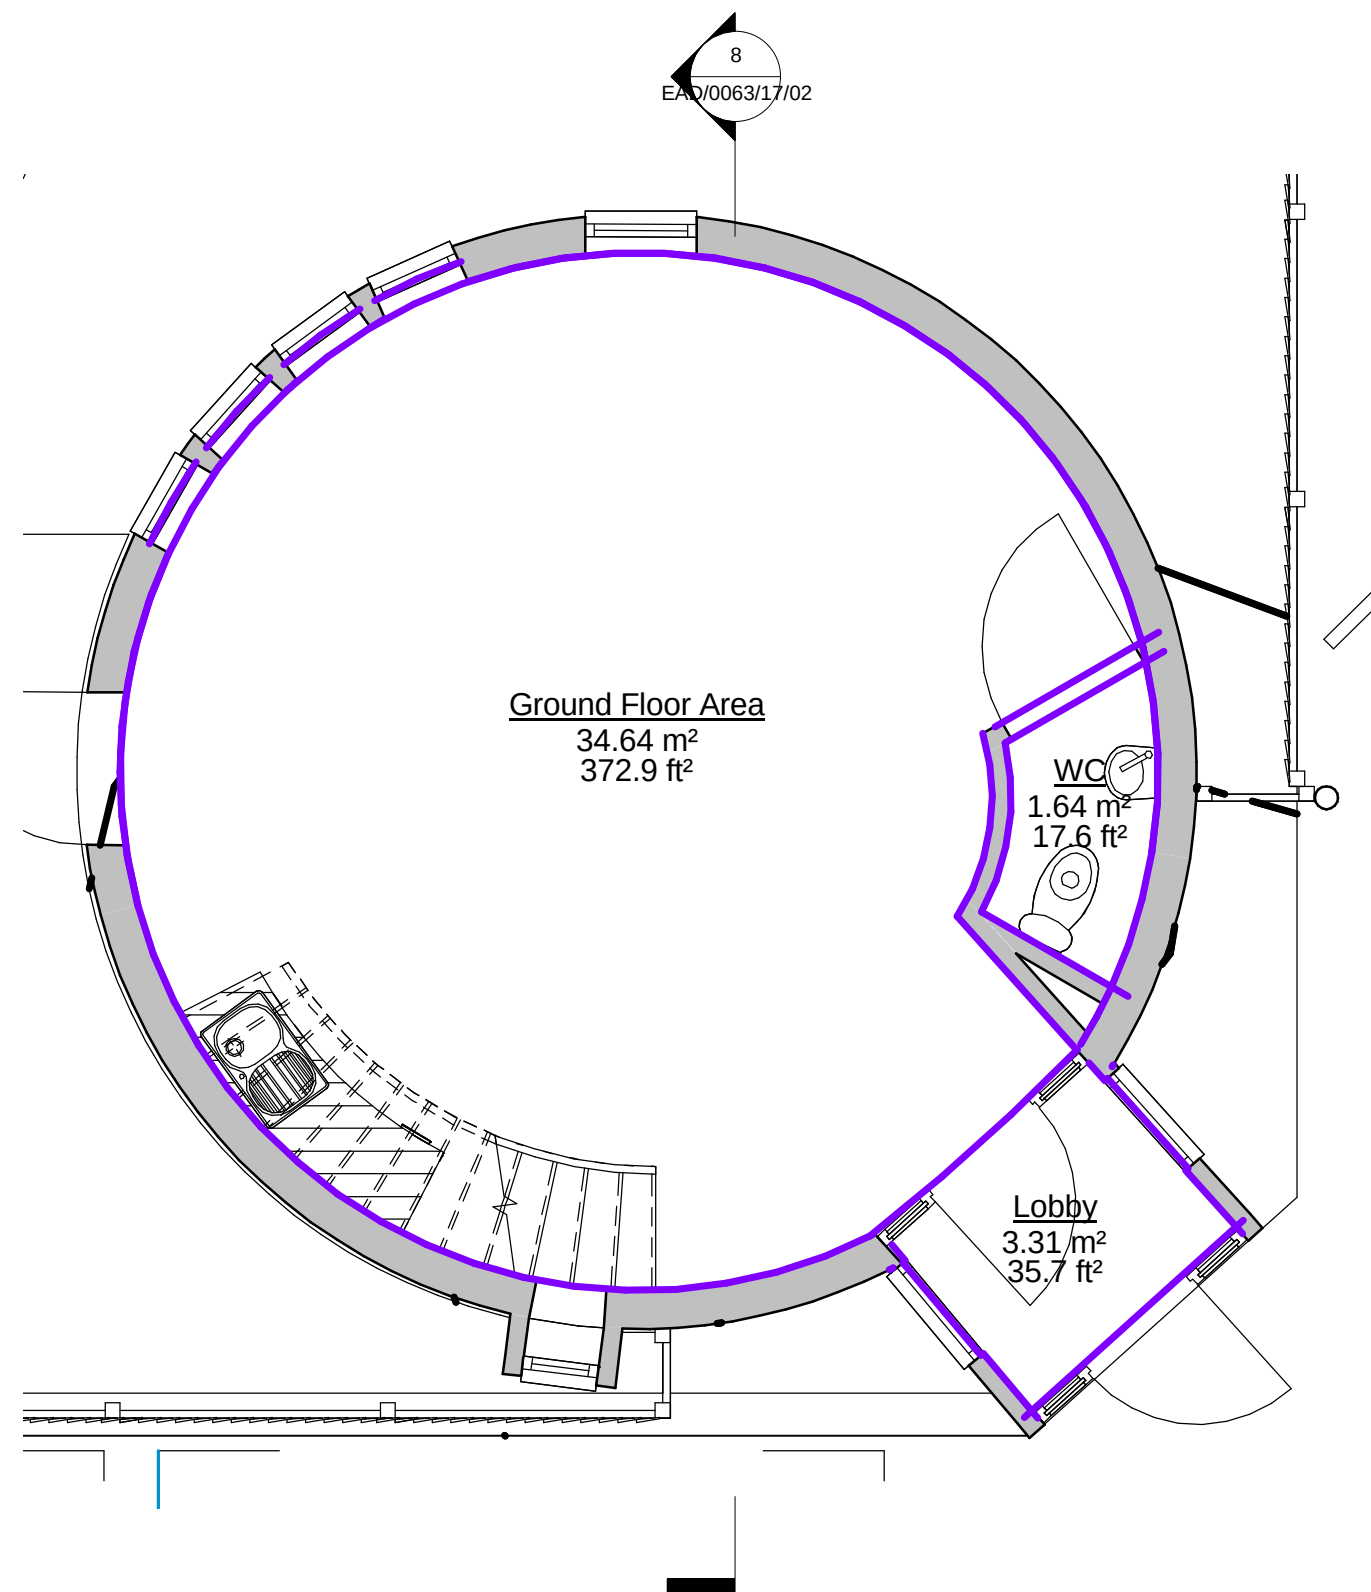


1 **Ground Floor Level**
1 : 50

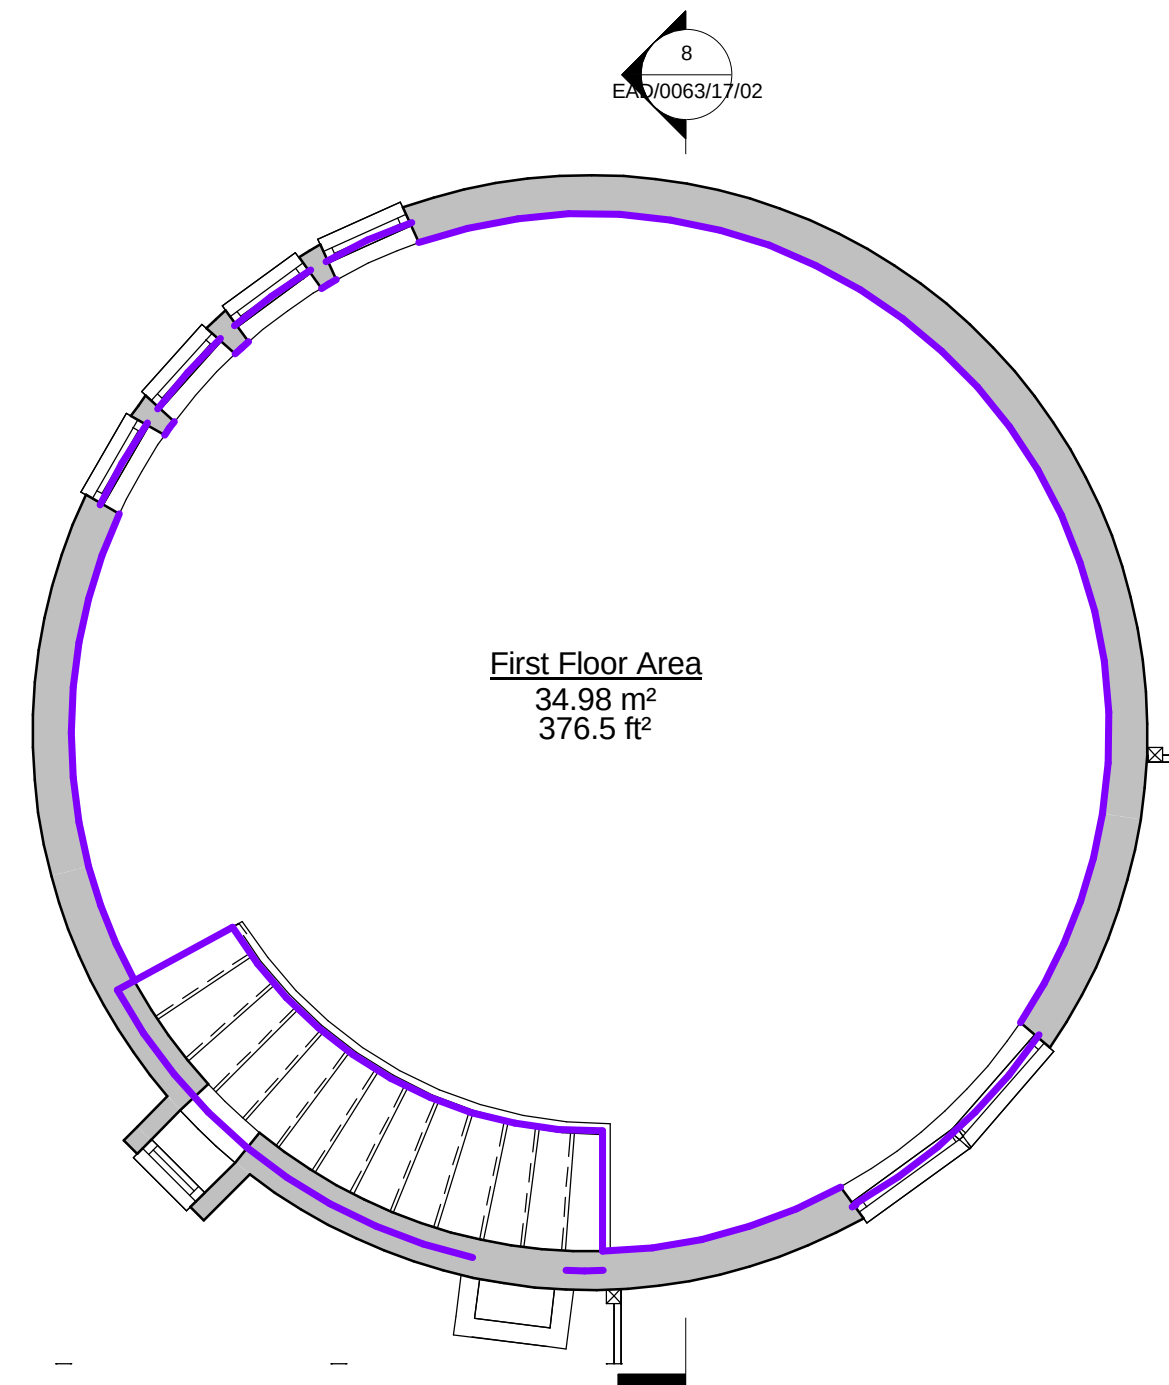

2 **First Floor Level**
1 : 50

Area Schedule (GIA)		
Number	Name	Area
1	Ground Floor Area	35 m²
2	WC	2 m²
3	First Floor Area	35 m²
4	Lobby	3 m²
Grand total: 4		75 m²

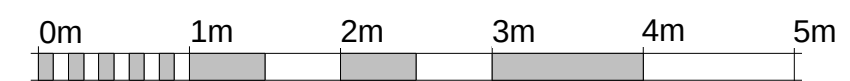

VISUAL SCALE 1:50 @ A1

Notes:

1. THE COPYRIGHT OF THIS DRAWING IS VESTED IN EMPIRE ARCHITECTURAL DESIGNS AND IT MAY NOT BE REPRODUCED IN WHOLE OR PART OR USED FOR THE MANUFACTURE OF ANY ARTICLE WITHOUT THE EXPRESS PERMISSION OF THE COPYRIGHT HOLDERS.
2. WORK TO FIGURED DIMENSIONS ONLY.
3. THIS DRAWING IS TO BE READ IN CONJUNCTION WITH ALL RELEVANT ARCHITECT'S, SERVICE ENGINEER'S AND EMPIRE ARCHITECTURAL DESIGNS DRAWINGS AND SPECIFICATIONS.

Revision Number	Revision Description	Issued by	Revision Date
STATUS: Preliminary Issue			



Empire Architectural Design
E: enquiries@empire-designs.co.uk
T: 01273 934907
www.empireconstructiongroup.co.uk
Office 2, Hall Business Centre,
41 Dolphin Road,
Shoreham BY Sea,
BN43 6AP

CLIENT: Mr J Sacco
146 Littlehampton Road
Ferring
BN12 6PH

DRAWING:
Change of Use

TITLE:
Sqaure Meterage

SCALE AT A2: 1 : 50	DATE: 01/02/18	DRAWN: AP	CHECKED: Checker
PROJECT NO: SILO	DRAWING NO: EAD/0063/17/05	REVISION:	