



- NOTES:
1. All dimensions are in mm and must be checked on site.
 2. Drawings are to be read in conjunction with accompanying documents.
 3. Any errors or inaccuracies should be brought to the attention of Amber Living.

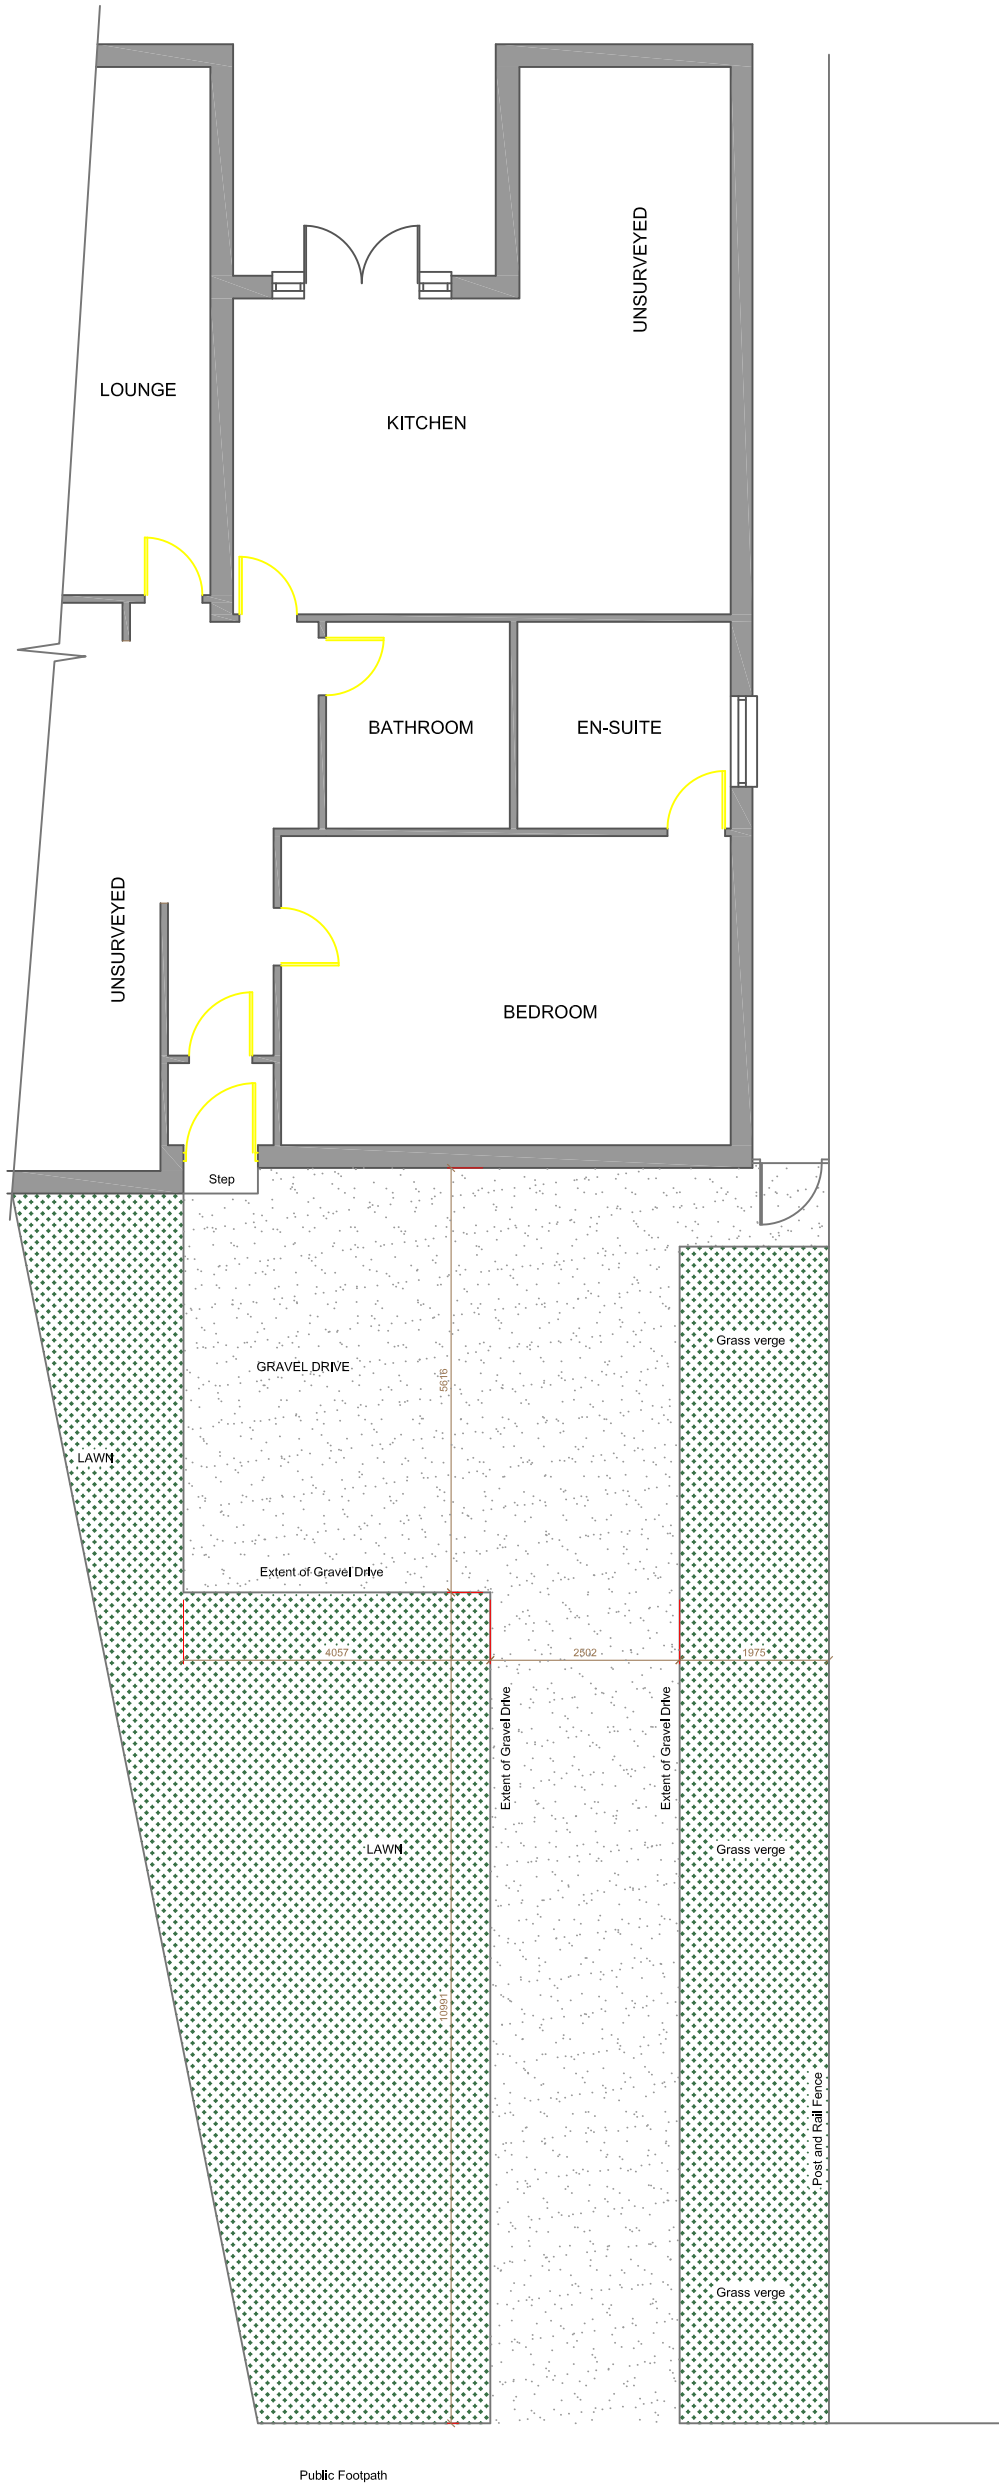

Existing Plan

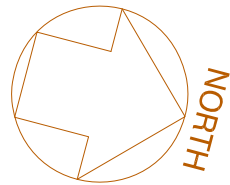

Address: 51 Ferring Road Ferring Worthing West Sussex BN12 6QS			Client: The Horrods		
Drawing Title: Existings			Drawing Ref.: sm/04/FerringLn51		
		Planning Applications Building Regulation Drawings Design Consultants Party Wall Surveyors Building Surveys/ Homebuyers Survey		Project Management Disabled Access Auditing Building Defect Analysis CDM Expert Witness 	
Contact Details:	Telephone: 01273 410836			Email: simon@amberliving.co.uk	
Contact Address:	Unit 3, Tungsten Building, George Street, Portslade, BRIGHTON, BN41 1RA				
Scale: 1:50	Paper: A3	Date: 07/10/18	Revision No:	Checked By:	Direction: