
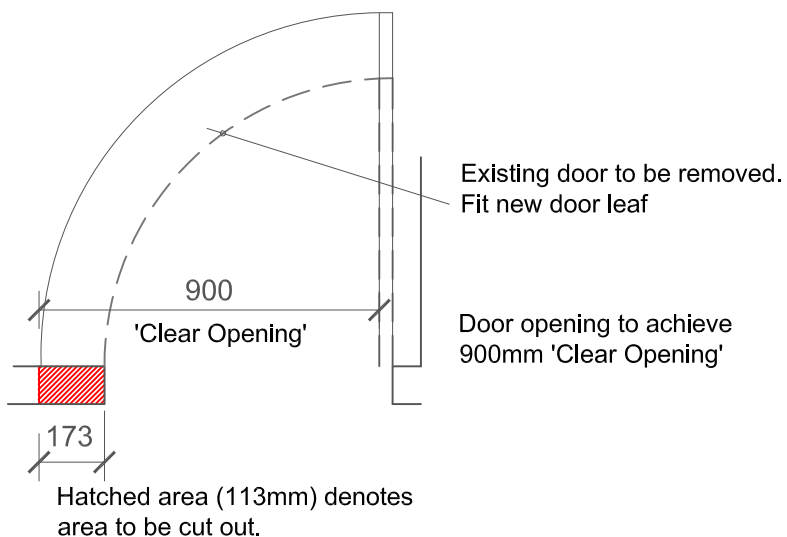


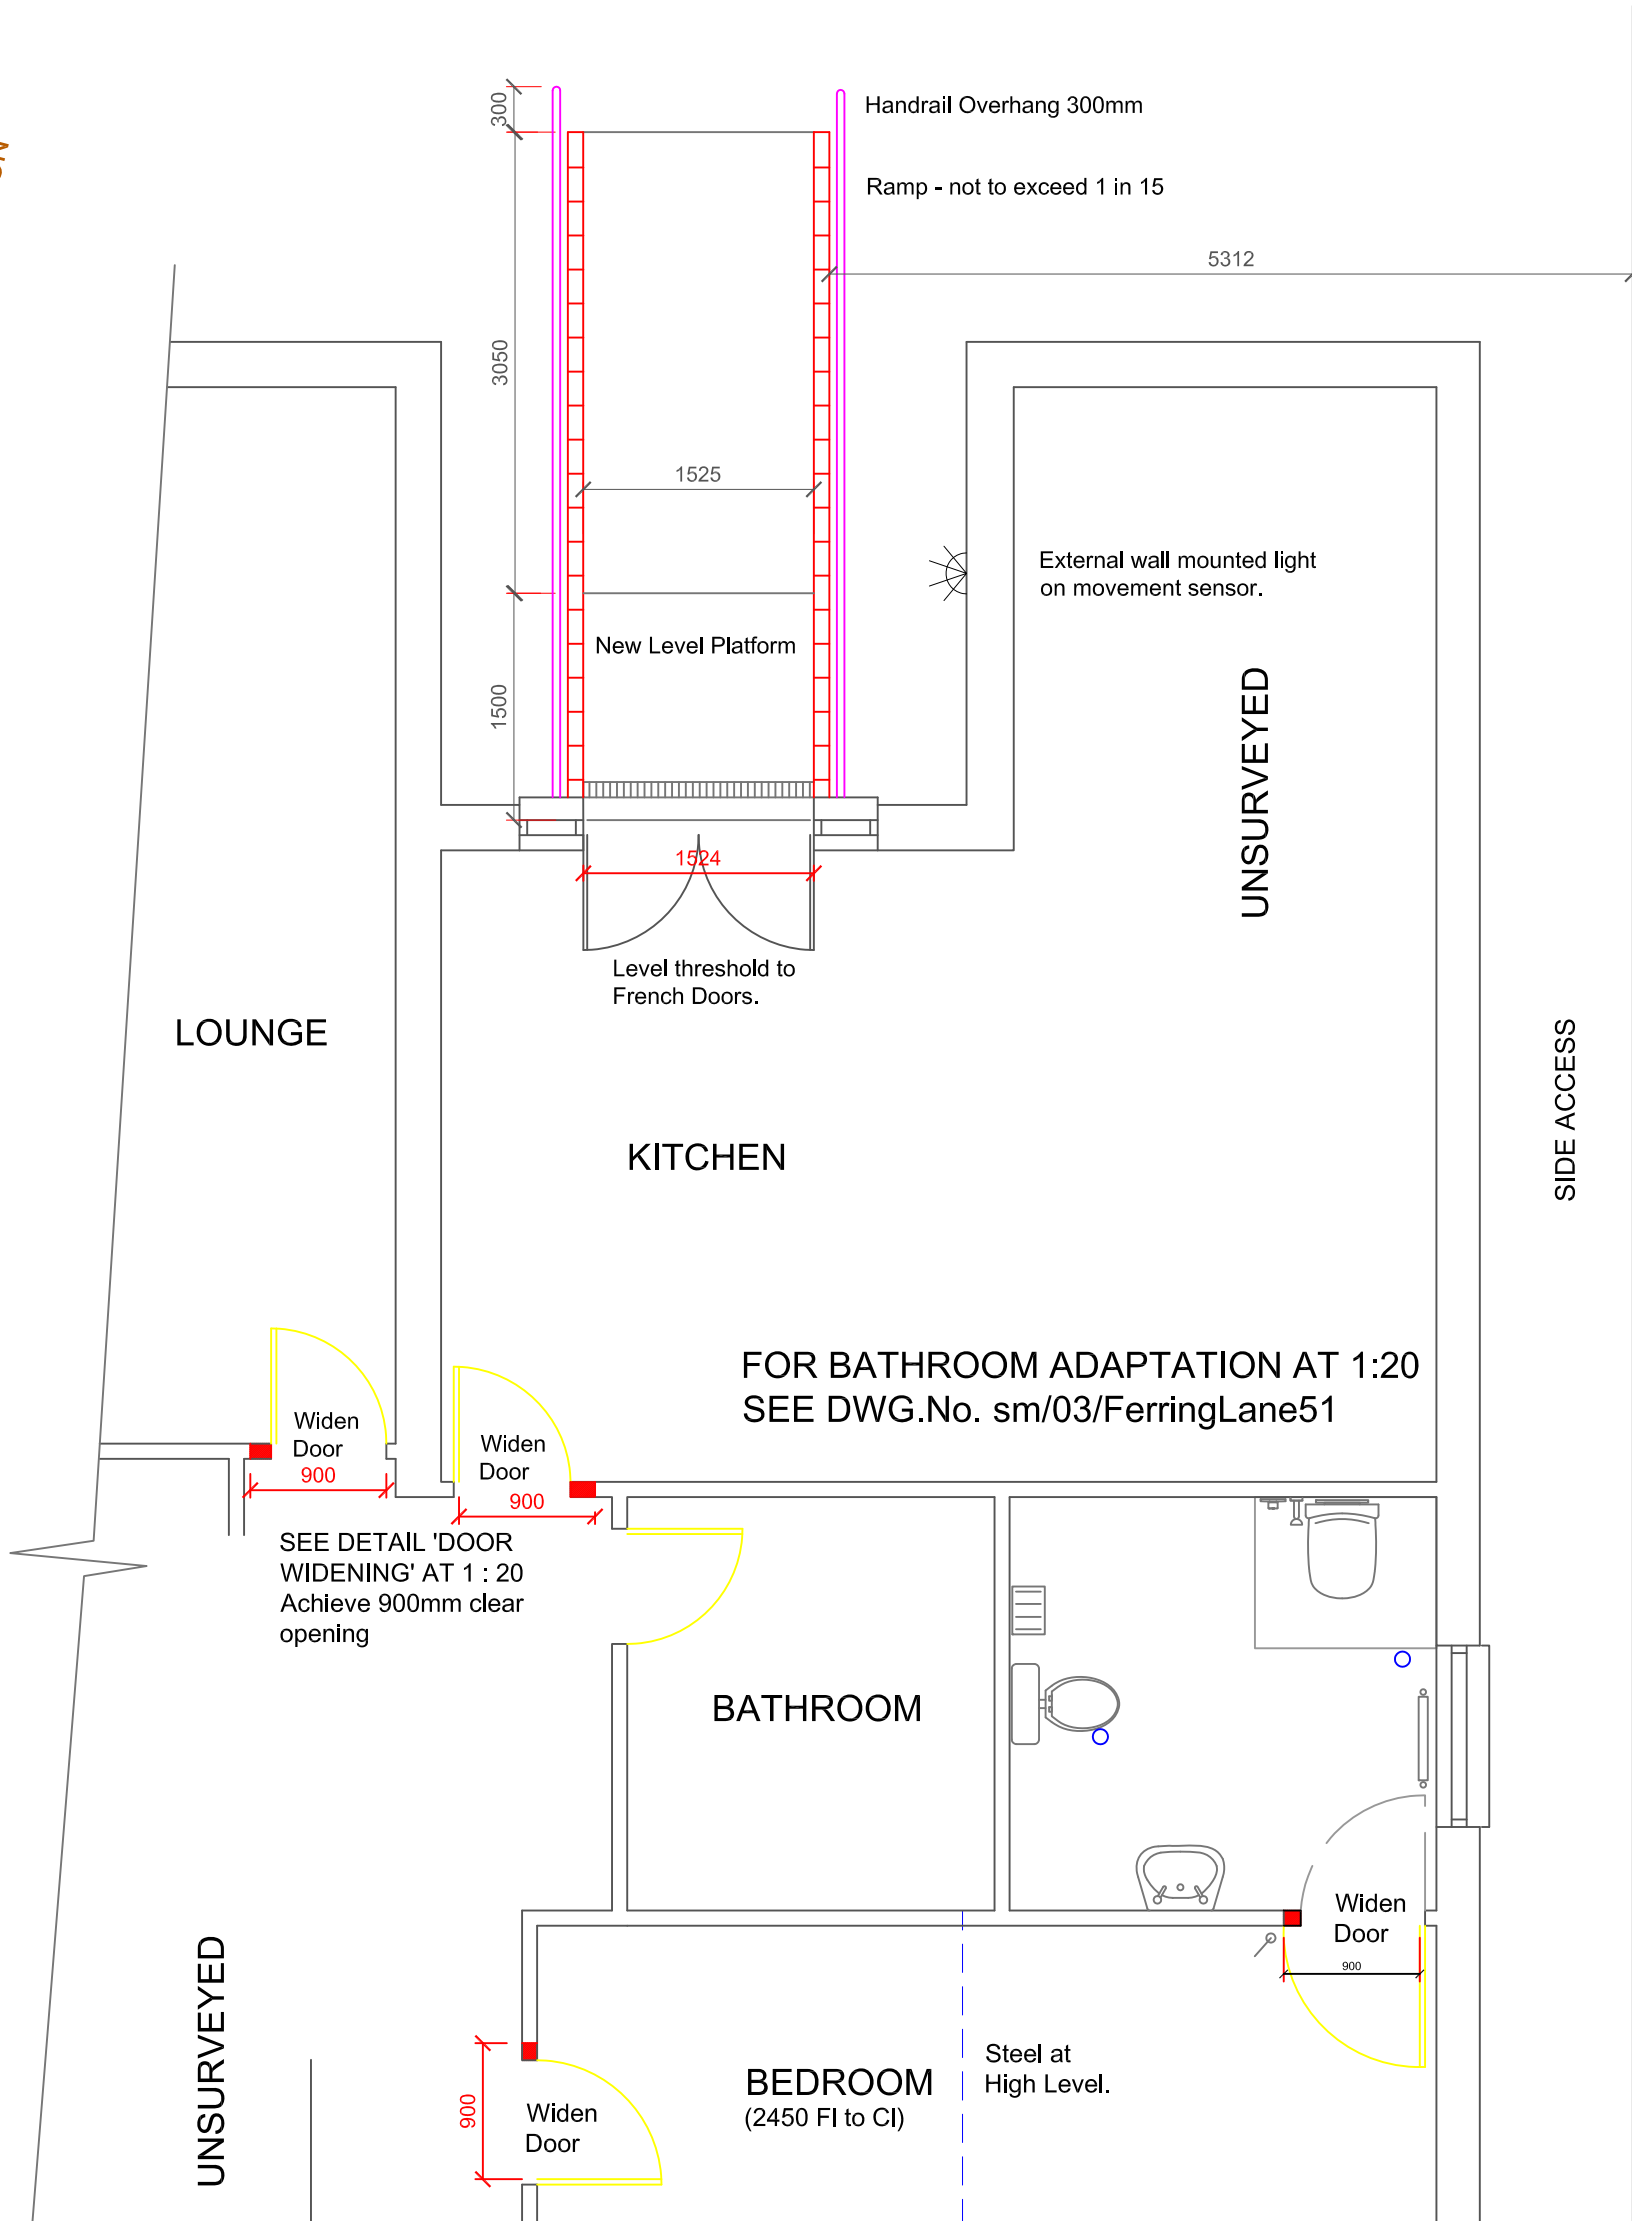

NOTES:

1. All dimensions are in mm and must be checked on site.
2. Drawings are to be read in conjunction with accompanying documents.
3. Any errors or inaccuracies should be brought to the attention of Amber Living.

Address:		151 Ferring Road Ferring Worthing West Sussex BN12 6QS		Client: The Horrods	
Drawing Title: Rear Ramp and Door widenings			Drawing Ref.: sm/06/FerringLn51		
		Planning Applications Building Regulation Drawings Design Consultants Party Wall Surveyors Building Surveys/ Homebuyers Survey		Project Management Disabled Access Auditing Building Defect Analysis CDM Expert Witness	
Contact Details:		Telephone: 01273 410836		Email: simon@amberliving.co.uk	
Contact Address:		Unit 3, Tungsten Building, George Street, Portslade, BRIGHTON, BN41 1RA			
Scale:	Paper:	Date:	Revision No:	Checked By:	Direction:
1:50	A3	07/10/18	B		