ARUN DISTRICT COUNCIL FG/57/08/ 25/04/2008
FG 57 08
RECEIVED
30-5-08

NOTES

1. This drawing must be read in conjunction with all the relevant details for this project.
2. All work is to comply with the current requirements of the Building Regulations and allied legislation.
3. All dimensions are to be checked on site prior to the commencement of work and any discrepancy is to be reported to the relevant Construction Manager.
4. All contractors/sub contractors must ensure that they have the latest issue drawing and details before commencing work on site.
5. Figured dimensions take preference over scaled drawings - large scaled drawings take preference over smaller scale drawings.
6. All materials are to be used and installed in strict compliance with the manufacturers recommendations.
7. This drawing is copyright of the designer and must not be reproduced or used without the designer's permission.

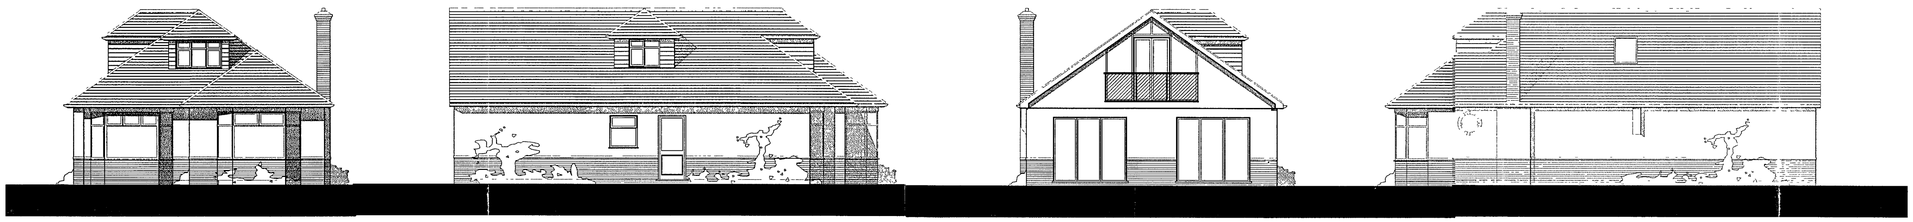

FRONT ELEVATION

SIDE ELEVATION

REAR ELEVATION

SIDE ELEVATION

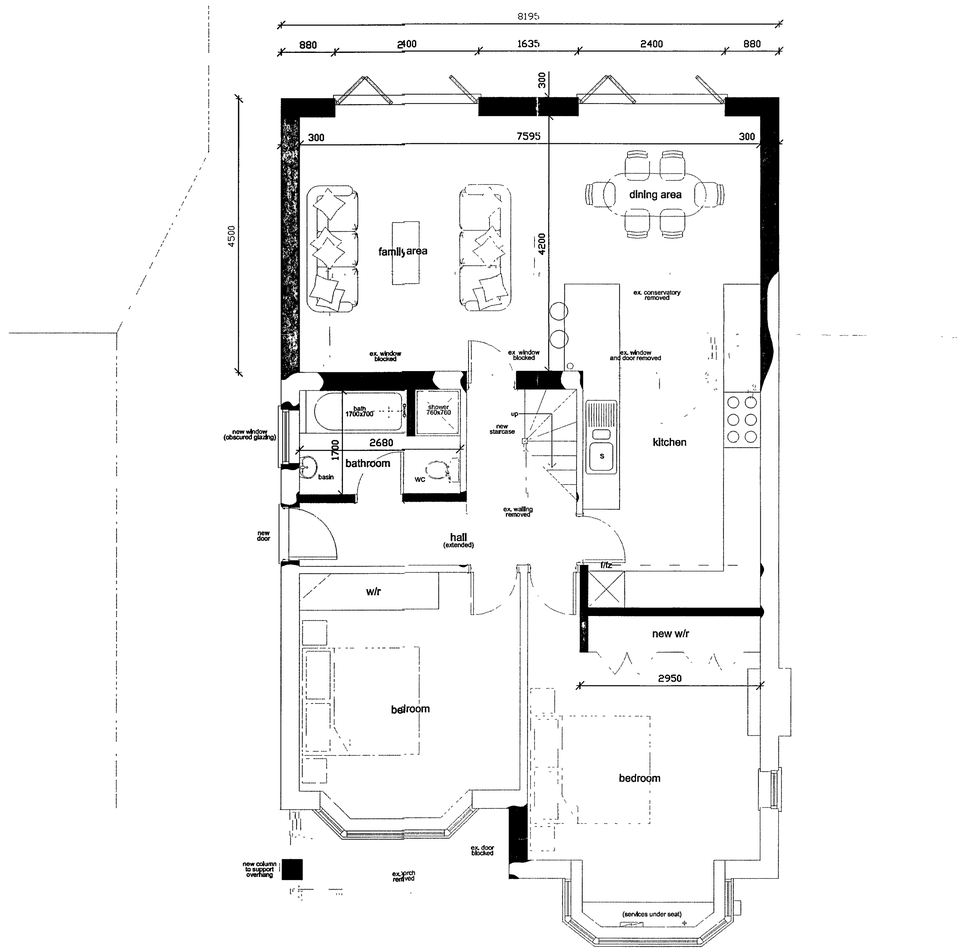

GROUND FLOOR PLAN

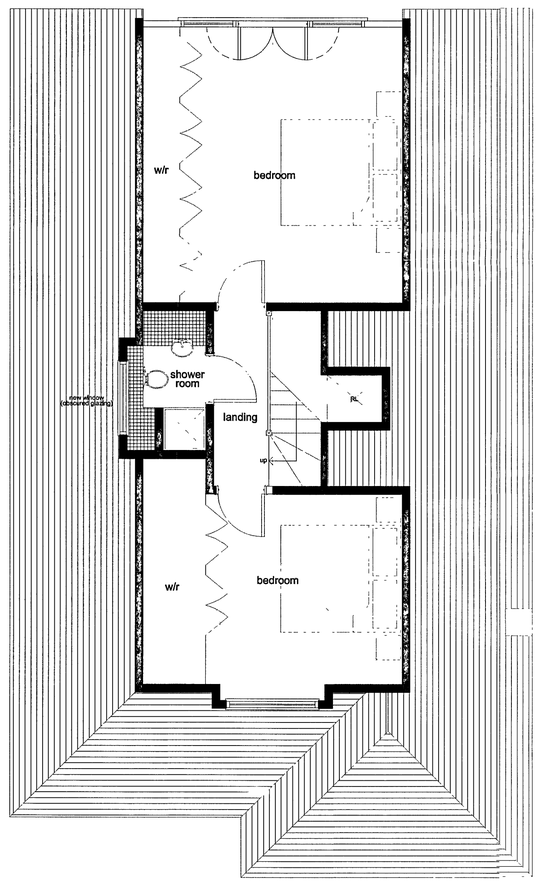

FIRST FLOOR PLAN

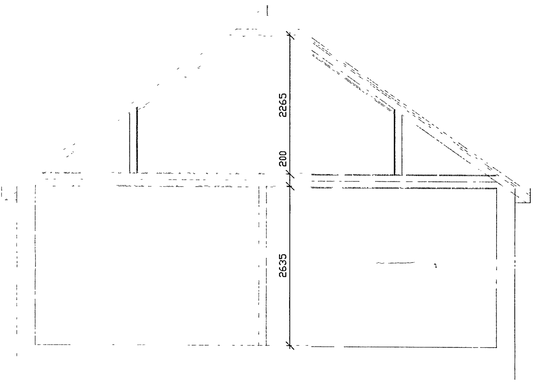

TYPICAL SECTION

DMS DESIGNS

ARCHITECTURAL SERVICES
25 OAKAPPLE ROAD, SOUTHWICK,
WEST SUSSEX, BN42 4YL
E-Mail dmsdesigns@sky.com
Tel: 01273 594219
Mobile: 07710093536

Job title
60 ELM PARK,
FERRING,
WEST SUSSEX.

Drawing title :
PROPOSED REAR EXTENSION & LOFT CONVERSION.

Scale at A1 1:50, 1:100
Drawn D.M.S. Date MAY 2008
Job N°. 294/08 Drawing N°. 02 Rev. C

Revisions
A - 13-03-08 - Proposals amended in accordance with the clients requirements.
B - 28-04-08 - Dimensions added in as per the clients requirements.
C - 27-05-08 - Proposals amended as per the planning officers recommendations.