



NOTES:  
All dimensions must be checked on site and not scaled from this drawing.

Drawing may be scaled for planning purposes only

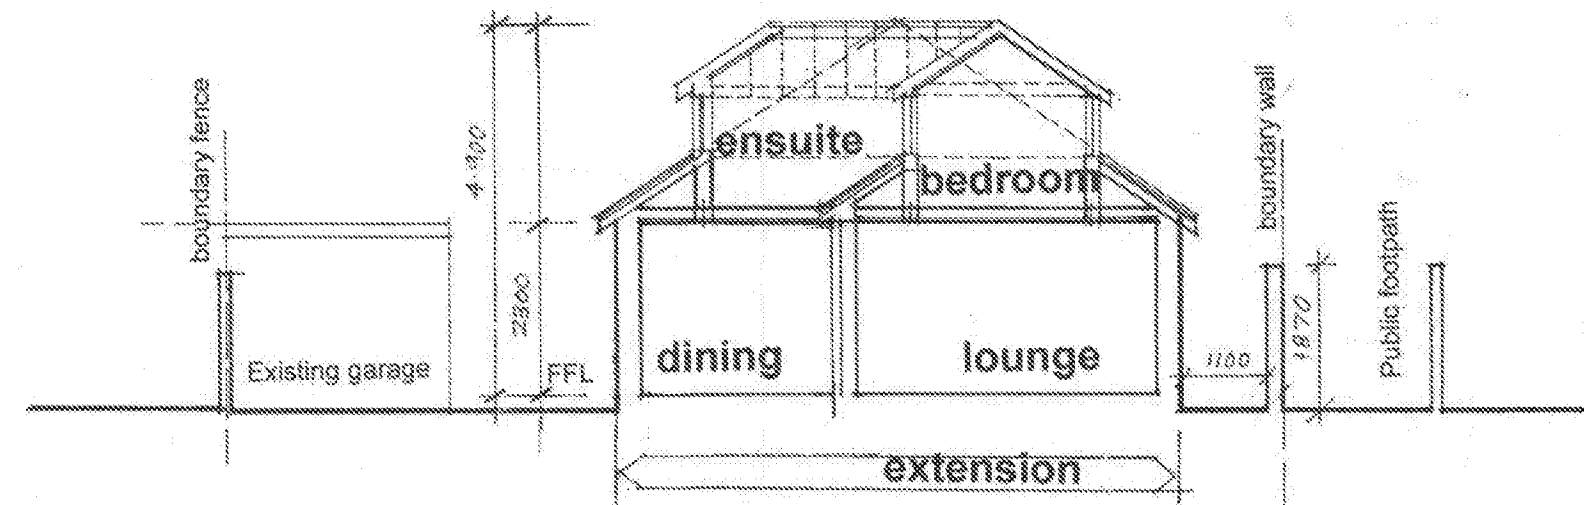

PROPOSED SECTION

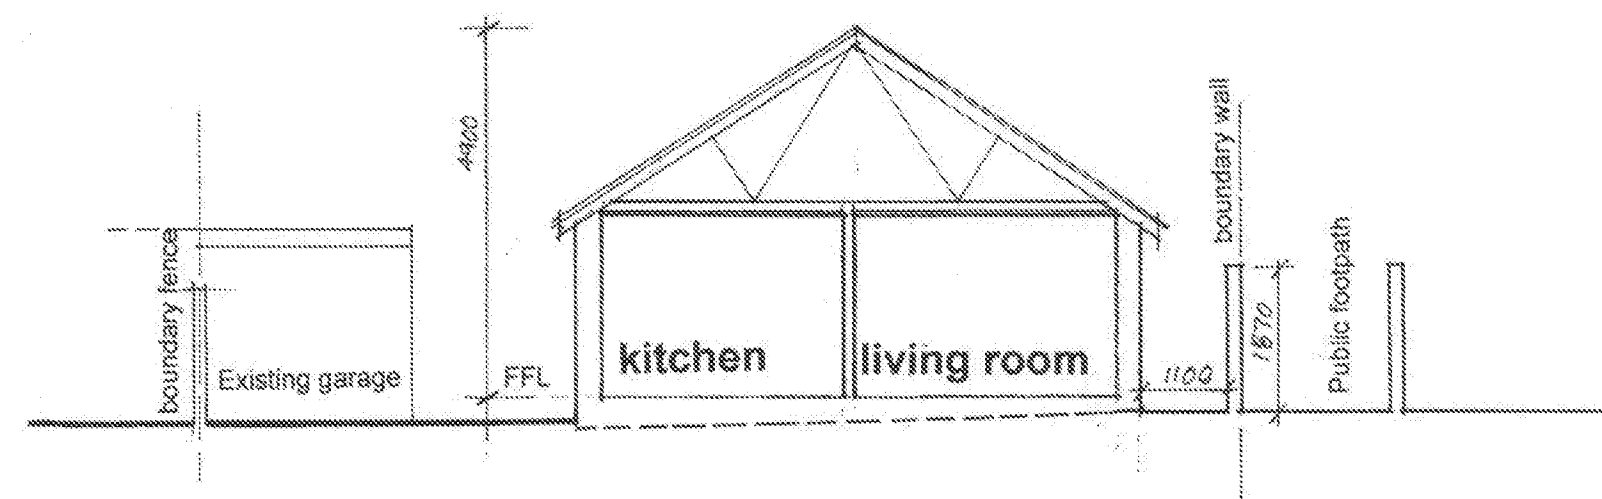

EXISTING SECTION

| A | Date | Revisions |
|---|------|-----------|
|---|------|-----------|

©copyright

Geoffrey G Fry + Associates  
Chartered Architect  
63 Langbury Lane  
Ferring, Worthing  
West Sussex BN12 6QA

E : geoffreyfry3@gmail.com  
T : 01903 500109

Client  
Mr R B Jordan & Ms I E Cross

Job Title  
Proposed Extension & Alterations  
38A Ferring Lane, Ferring,  
West Sussex. BN12 6QT

Drawing Title  
SECTIONS

Scale  
1 - 100

Date  
03/18

Drawn by

Drg No.  
3037- 006

Rev.