

Geoffrey G Fry & Associates

Chartered Architect

Planning Dept
Arun District Council
Arun Civic Centre
Maltravers Road
Littlehampton
West Sussex
BN17 5LF.

'North Hangleton'
63 Langbury Lane
Ferring
Worthing
West Sussex
BN12 8QA.

10 April 2018

e : planning@arun.gov.uk

Dear Sirs,

**RE : Proposed Extension and Alterations : 38a, Ferring Lane, Ferring, BN12 6QT.
Detailed Planning Application dated 27 March 2018.**

We refer to the above planning application and the submitted Block/Site Plan, No: 3037-001.

We attach an amended Block/Site Plan, No: 3037-001A, as a replacement, and request the original Block/Site plan be removed from the application documents.

Yours Sincerely,

Geoffrey G Fry + Associates




Principal **Geoffrey G Fry** Dip Arch (Hons) R.I.B.A. ARB
Regulated by the Architects Registration Board

Civic Trust Award 1990

UCB Bank Design Award 1997

Geoffrey G Fry + Associates
Chartered Architect
63 Langbury Lane
Ferring, Worthing
West Sussex : BN12 6QA

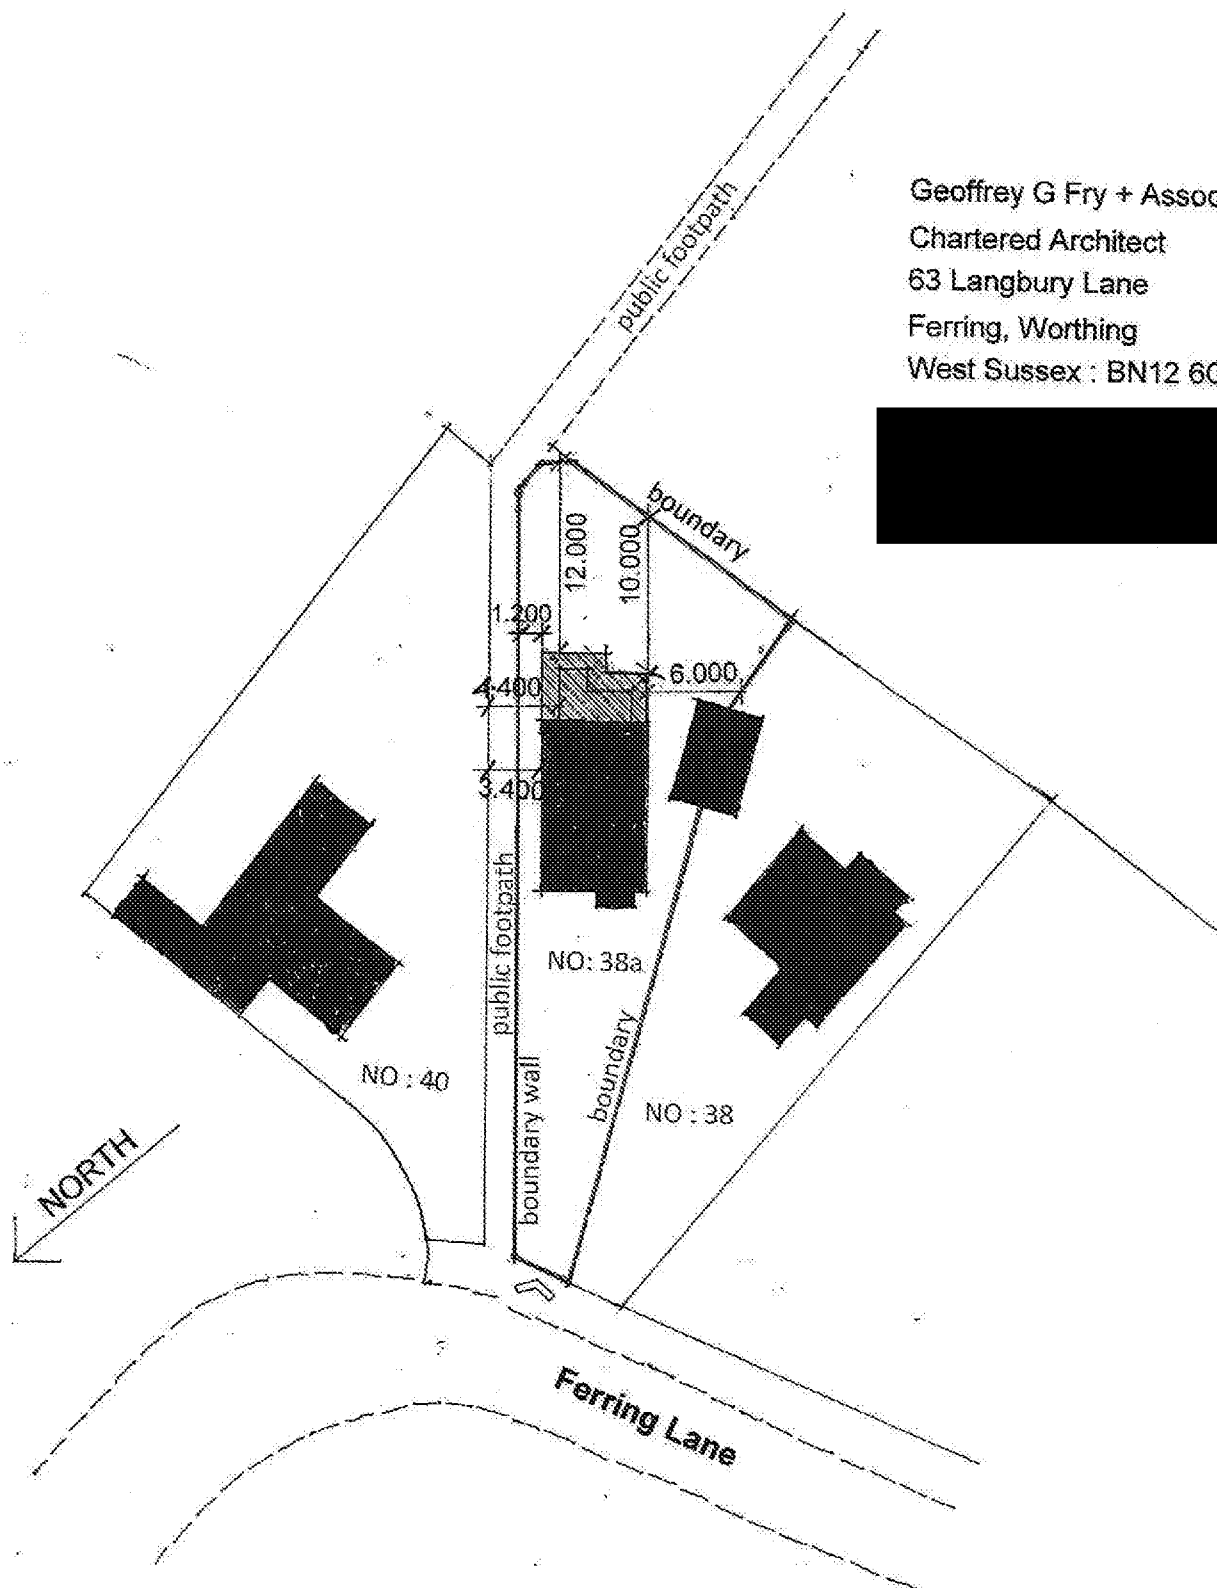

BLOCK / SITE PLAN 1 - 500

Proposed Extension & Alterations

38A Ferring Lane, Ferring,

West Sussex. BN12 6QT

3037 - 001 A