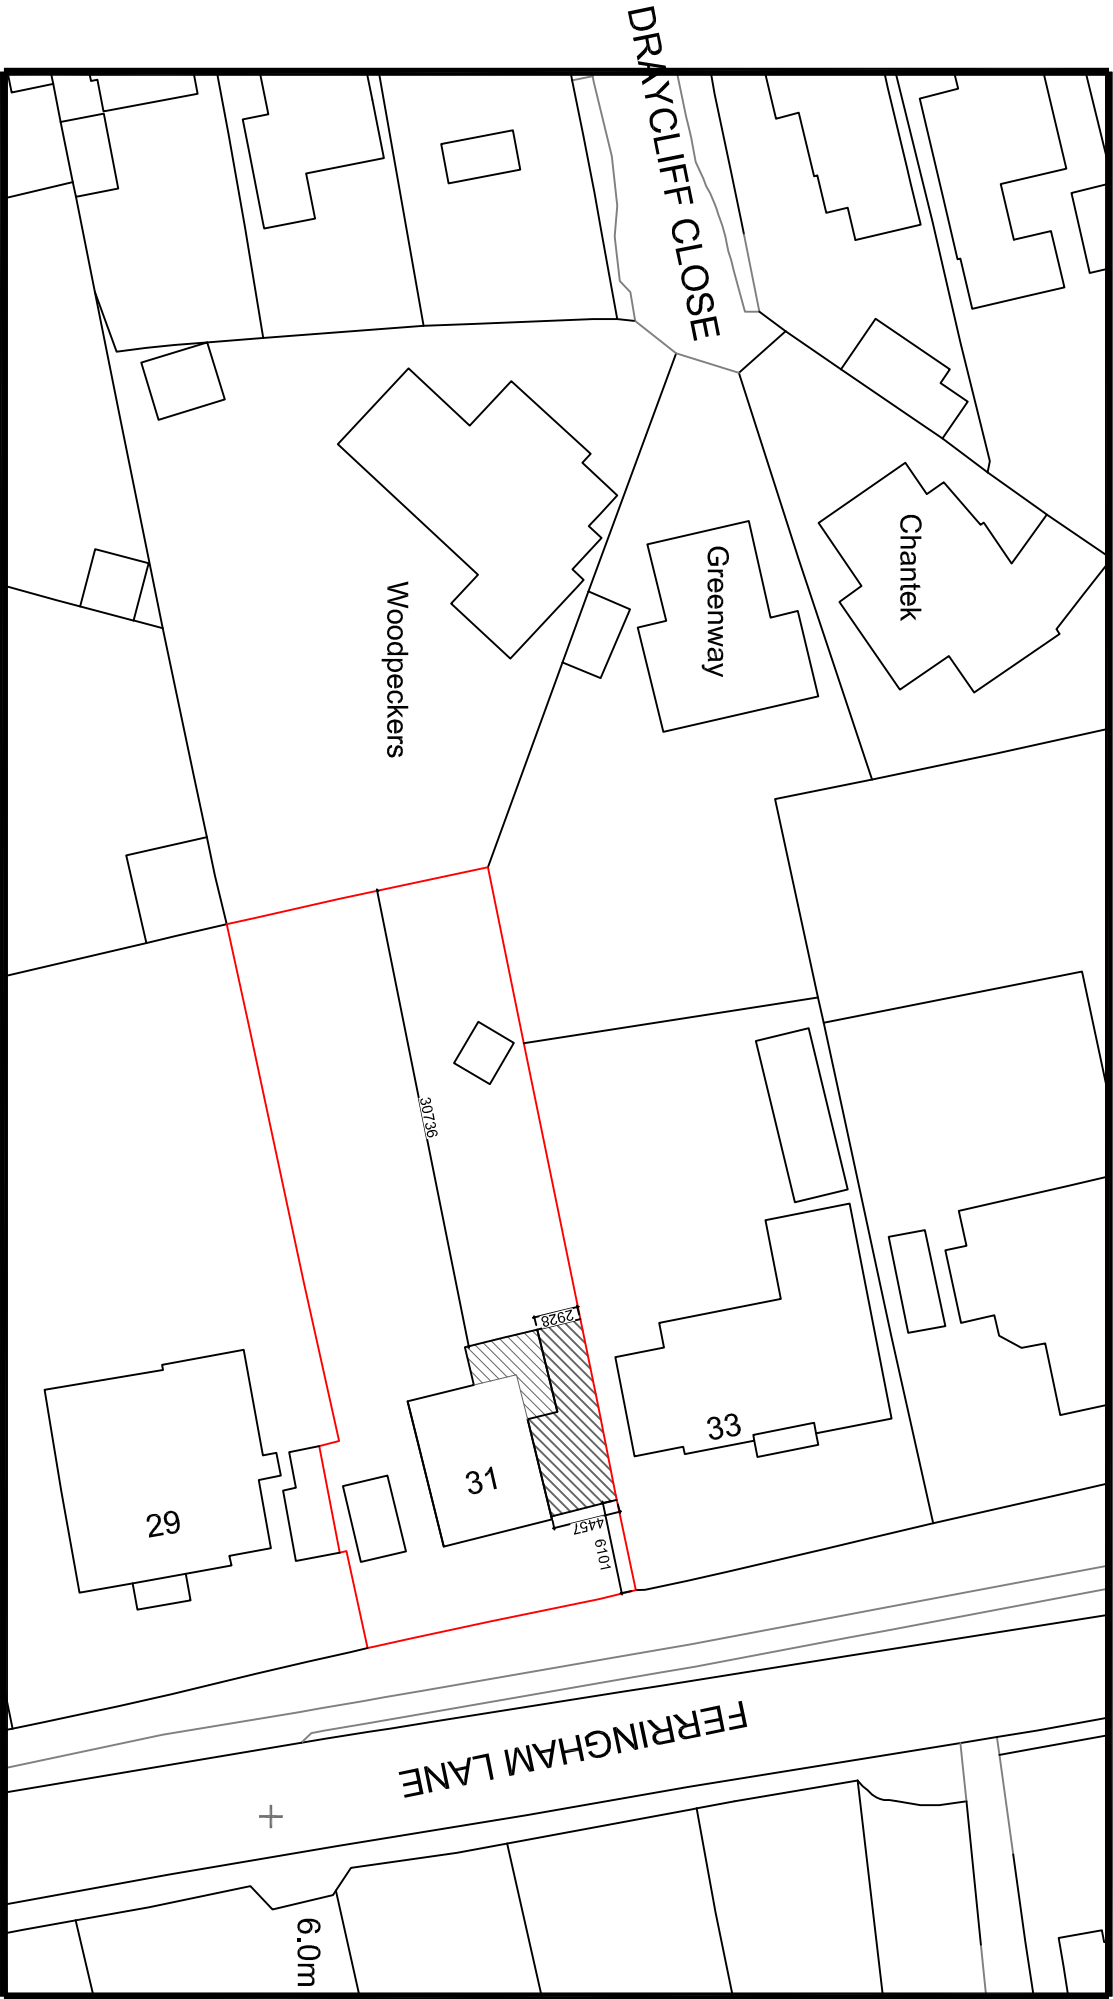


Your Home Plans Ltd Chichester Enterprise Centre Terminus Road, Chichester, West Sussex, PO19 8TX 01243 963247 june@yourhomeplans.co.uk		31 Ferringham Lane Ferring West Sussex BN12 5NB		Block Plan	
				Drawing No: B01	
		Project Number: 31FERRING-20			
		Date: 14th May 2020			
		Drawn By: Your Home Plans Ltd			
		Checked By: JEG		Scale: 1:500 A3	