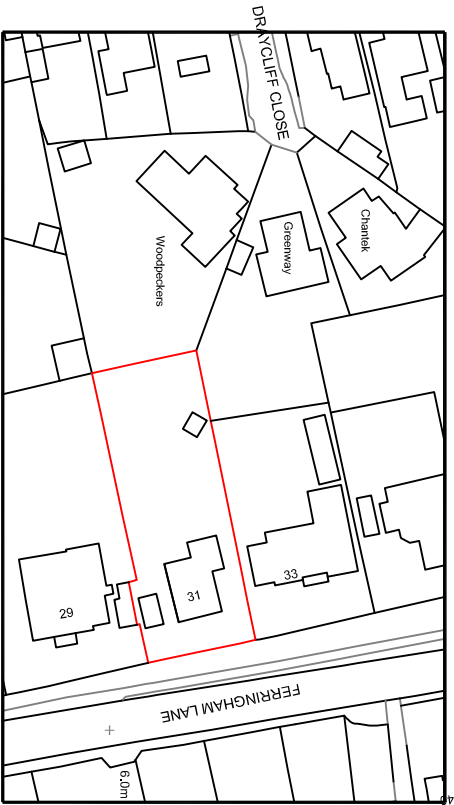


Your Home Plans Ltd Chichester Enterprise Centre Terminus Road, Chichester, West Sussex, PO19 8TX 01243 963247 june@yourhomeplans.co.uk		31 Ferringham Lane Ferring West Sussex BN12 5NB		Location Map <table><tr><td colspan="2">Project Number: 31FERRING-20</td><td colspan="2">Drawing No: L01</td></tr><tr><td colspan="2">Date: 14th May 2020</td><td colspan="2"></td></tr><tr><td colspan="2">Drawn By: Your Home Plans Ltd</td><td colspan="2"></td></tr><tr><td colspan="2">Checked By: JEG</td><td colspan="2">Scale: 1:1250 A4</td></tr></table>		Project Number: 31FERRING-20		Drawing No: L01		Date: 14th May 2020				Drawn By: Your Home Plans Ltd				Checked By: JEG		Scale: 1:1250 A4	
Project Number: 31FERRING-20		Drawing No: L01																			
Date: 14th May 2020																					
Drawn By: Your Home Plans Ltd																					
Checked By: JEG		Scale: 1:1250 A4																			