


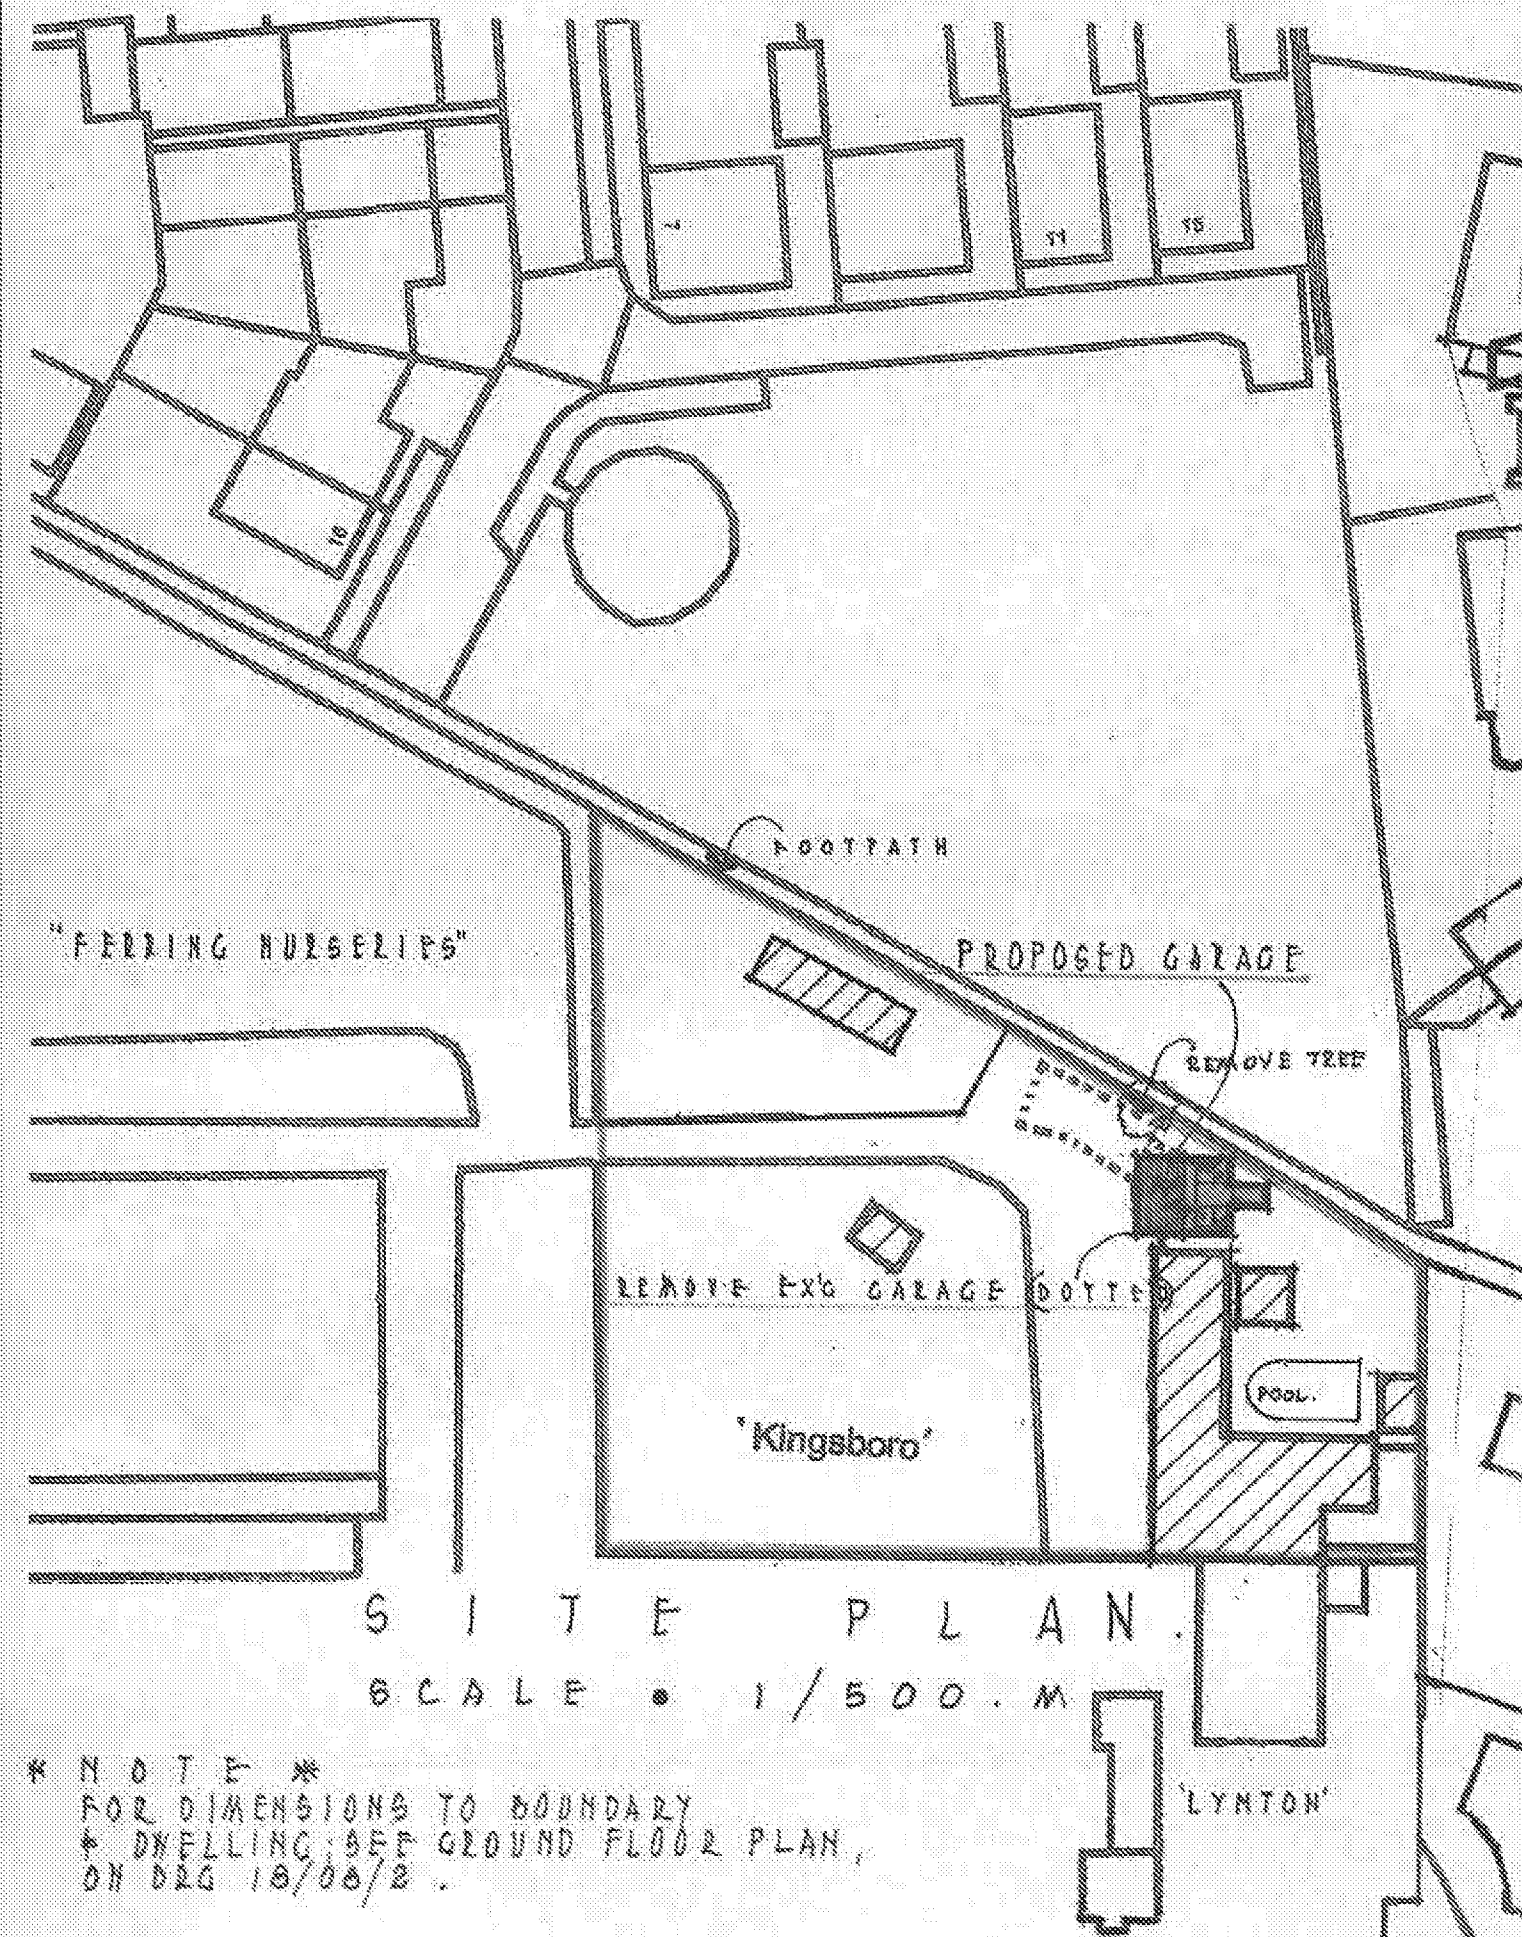


S I T E P L A N
SCALE • 1/500.M

WYEVALE
GARDEN CENTRE

TO LITTLEHAMPTON

TO WORTHING

LITTLEHAMPTON ROAD (A259)

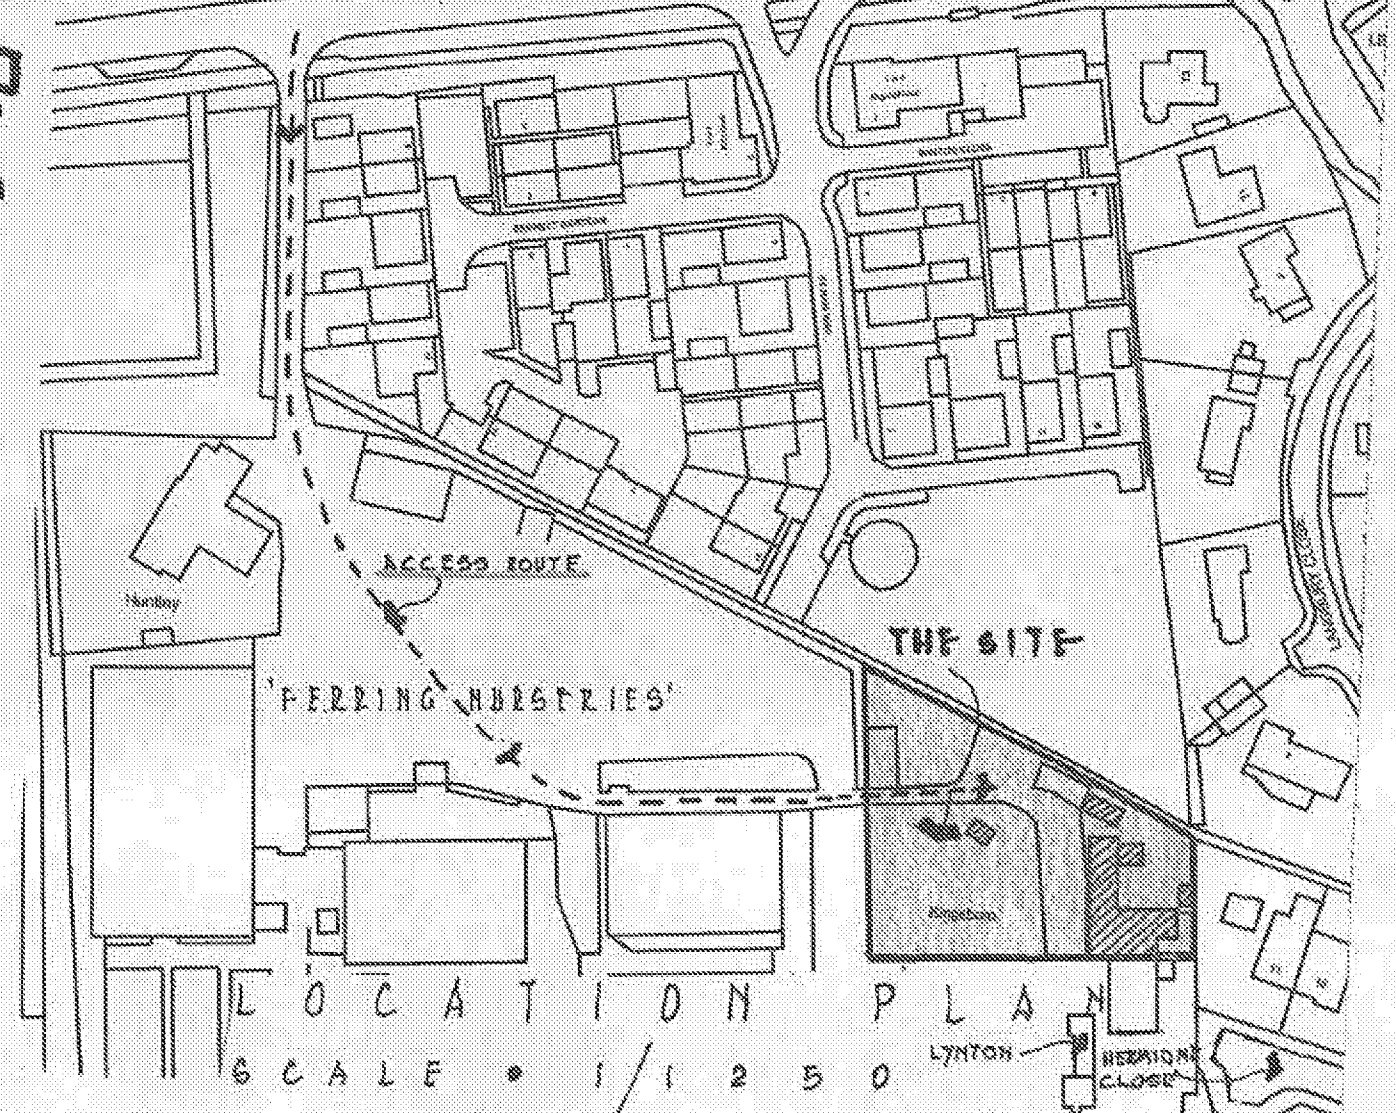

L O C A T I O N P L A N
SCALE • 1/1250

Replacement Garage & Playroom,
'Kingsboro', Littlehampton Road,
A259, Ferring, W. Sussex. BN12 6PN.
For • Mr & Mrs. L. Dichello.

DRG • 18/08/L.S.P.
SCALE • AS SHOWN
DATE • MARCH 2018.

GORDON F DIXON
19 DERWENT DRIVE
GORING-BY-SEA
WORTHING
W. SUSSEX. BN12 6LA.

HERMIONE
CLOSE