

FRONT (W)

SIDE (N)

SIDE (S)

REAR (E)

ELEVATIONS


** EXTERNAL MATERIALS **
 ROOF - INTERLOCKING TILES.
 WALLS - STOCK BRICKS.
 DOORS - MATCH EX'G ON BUNGALOW.
 GABLES - DOORMERS - PLAIN HANGING.
 TILES - TO MATCH ROOF.
 WINDOWS - DOORS - WHITE PVC FRAMES.

Mr. & Mrs. L. Dicheilo,
 "Kingsboro"
 Littlehampton Road
 Ferring
 West Sussex
 BN12 6PH.

Replacement Garage.

DRG : 18/08/1
 SCALE : 1/50 + 100 M.
 DATE : MARCH 2018

GORDON F. DIXON,
 13, DERWENT DRIVE,
 GORING-BY-SEA,
 WORTHING,
 WEST SUSSEX.
 BN12 6LA.

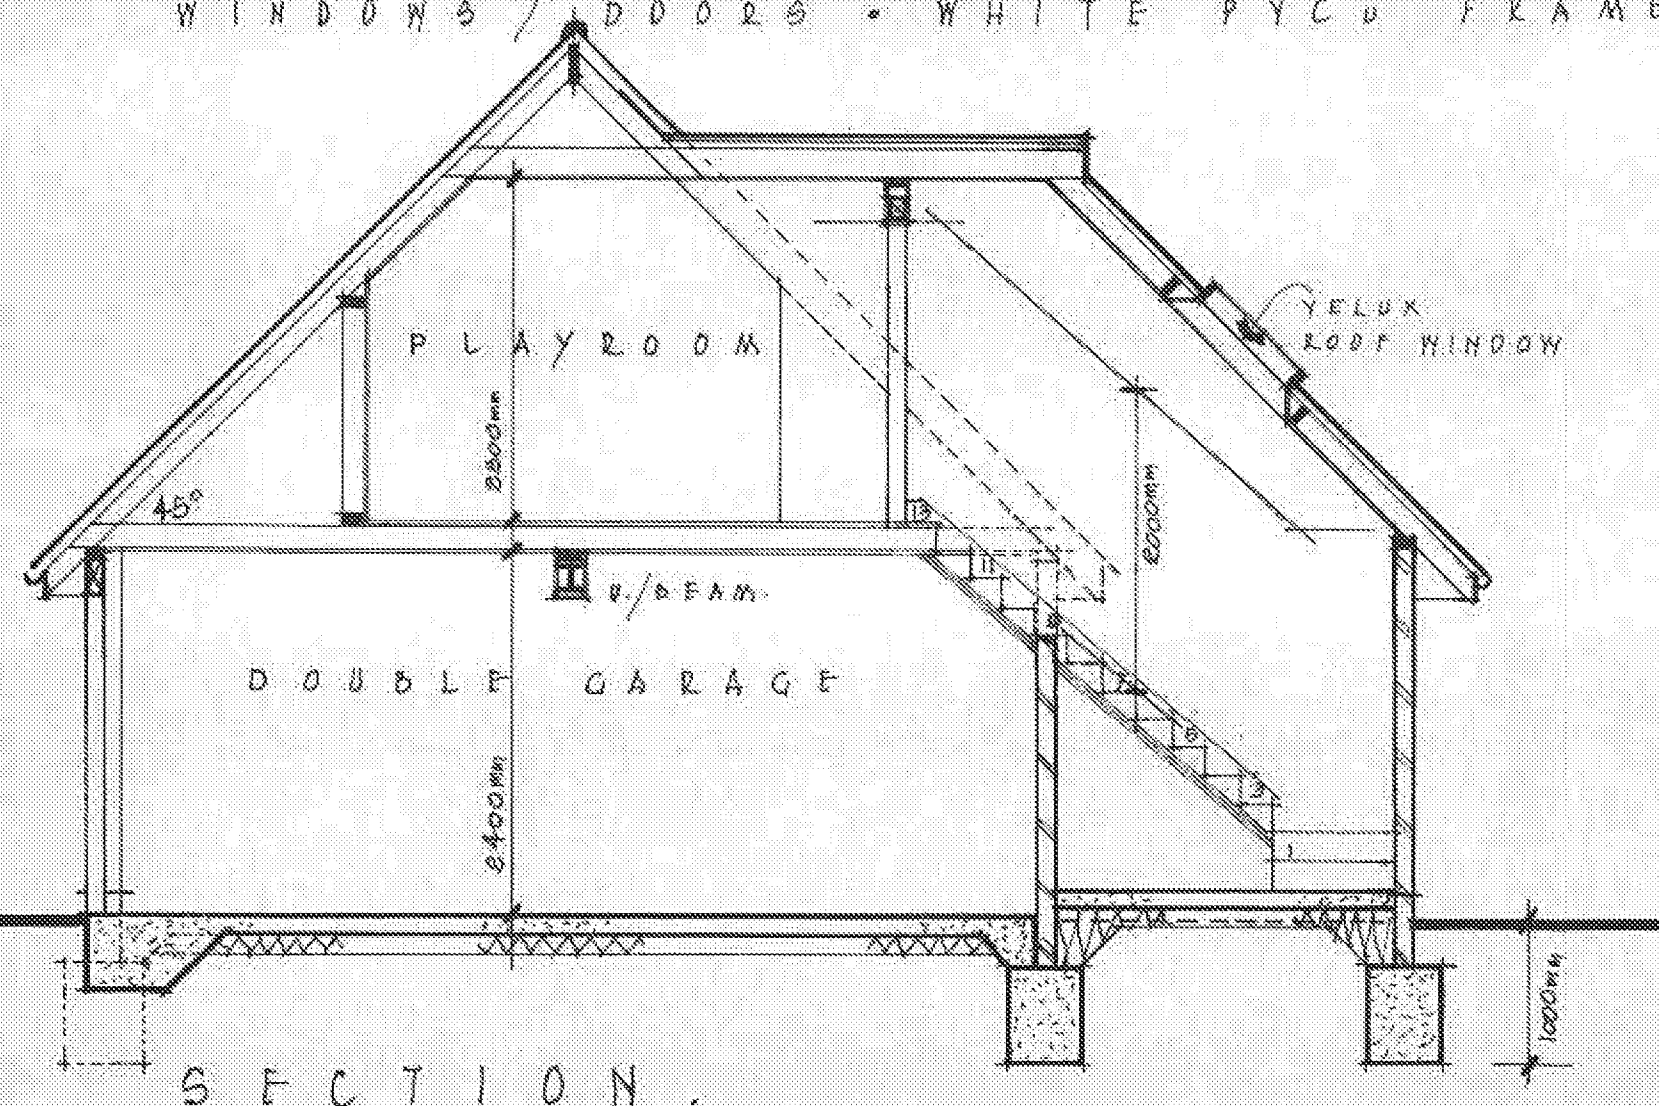

SECTION.