



Client: Mr. P Simpson
Site: 10 Hlghdown Way
Ferring
West Sussex

Description: Ground and first Floor V2
Drawing No.: HD 20001
Scale: 1: 100 @ A3


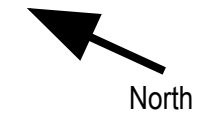


Legend

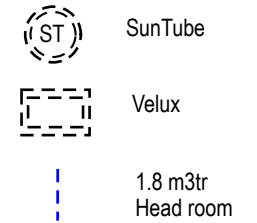



Ground Floor

Current Plan

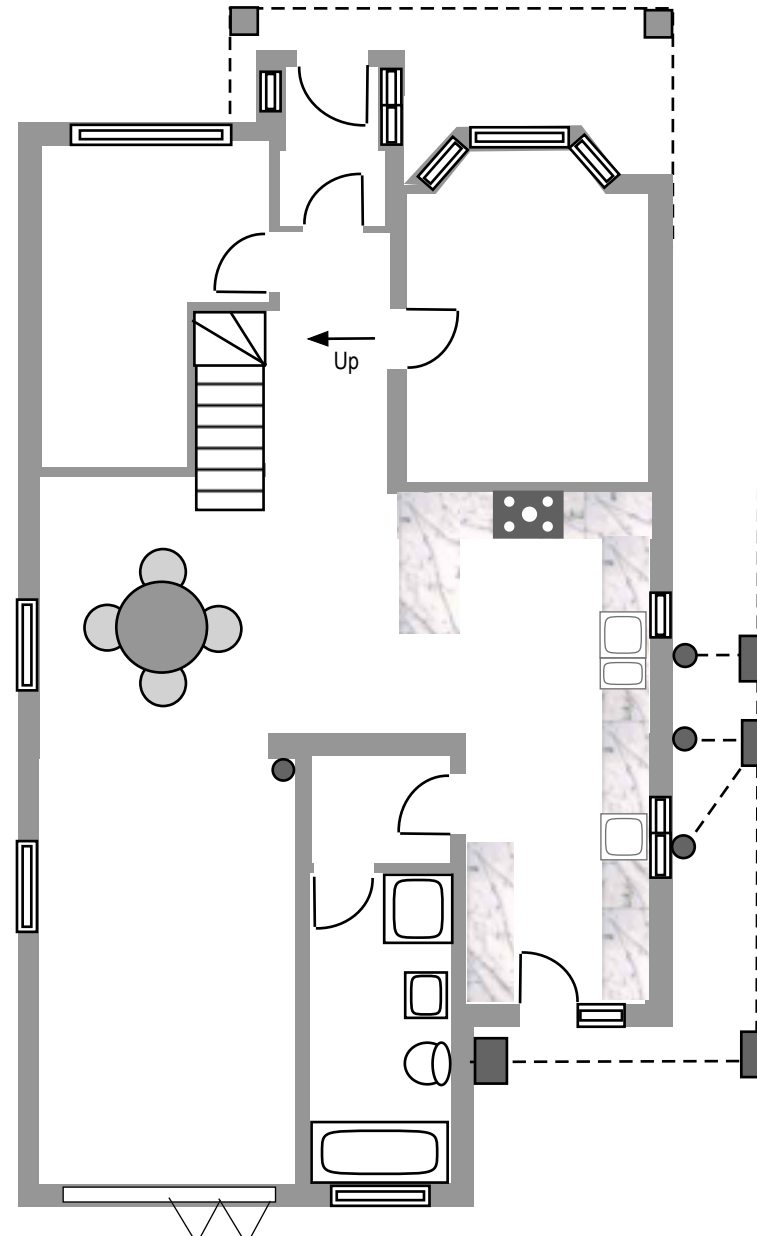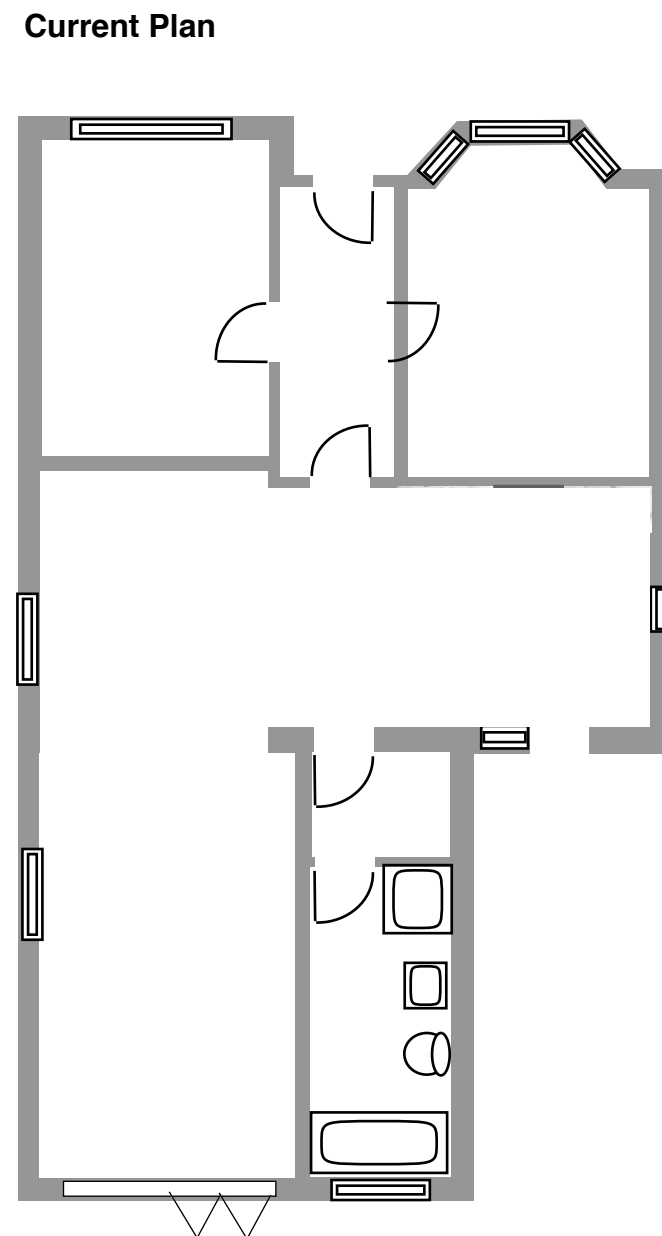

First Floor

Proposed plan

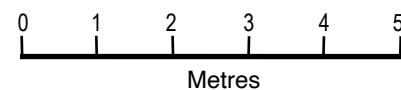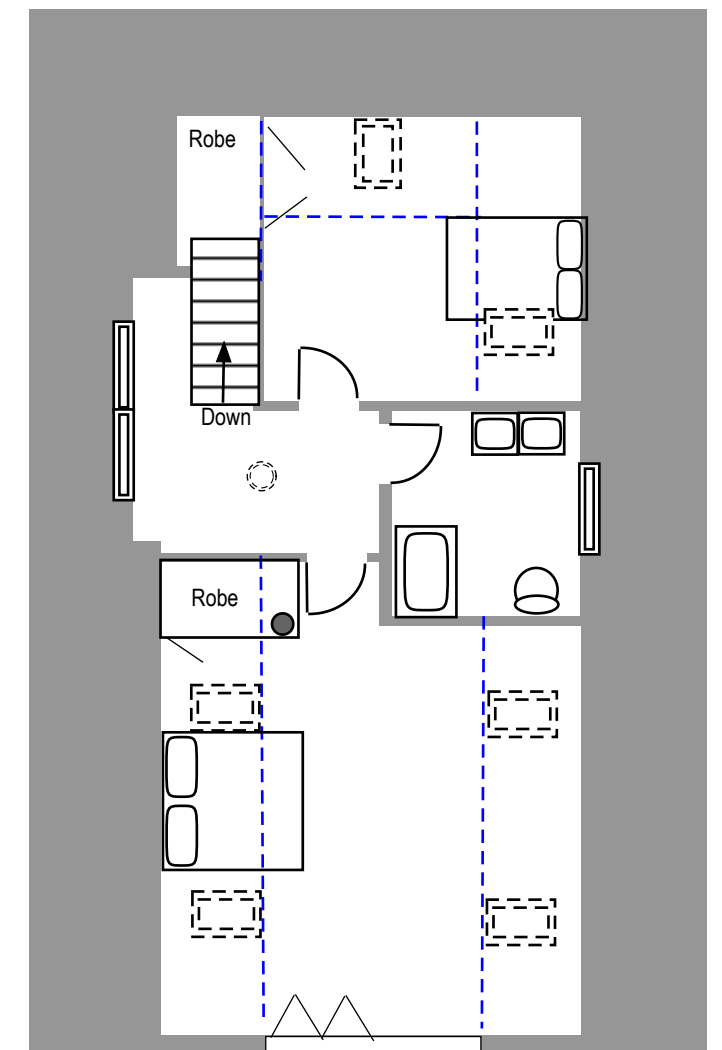

Do Not Scale other than for planning purposes
All measurements to be confirmed on site by builder
All drainage and plumbing routes to be checked
Structural Engineering calculations to be provided by others and checked for any additional loads as required
All Building works to be carried out in accordance with current Building Control requirements
Location of sanitaryware, kitchen units etc. are shown purely for identification purposes and not to be interpreted as final location.