



No.	FG	5	10
RECEIVED			

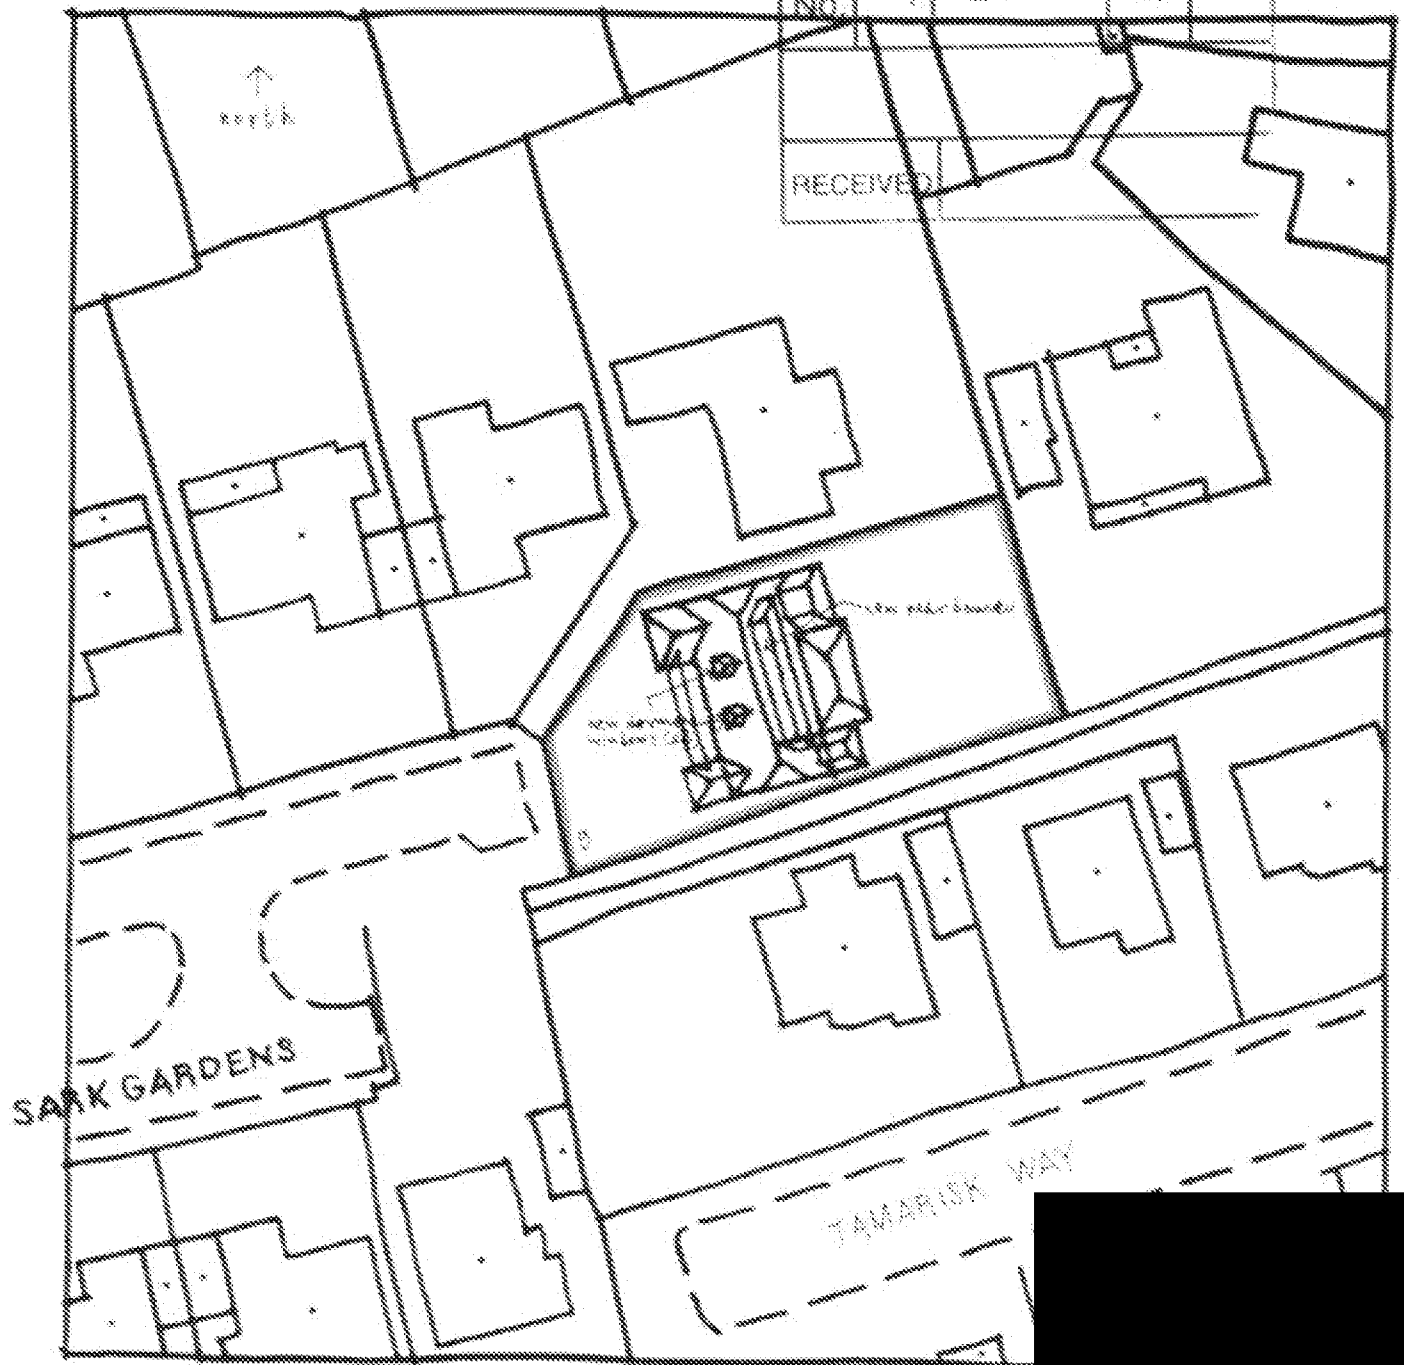

SITE PLAN 1:500

ROOF PLAN
1:200

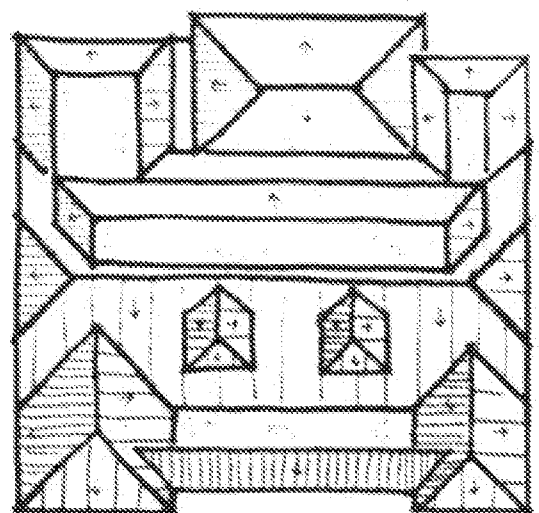

Outline A - proposals updated 8/1/10.

9 SARK GARDENS, FERRING (A)