





FRONT (SOUTH)
ELEVATIONS.

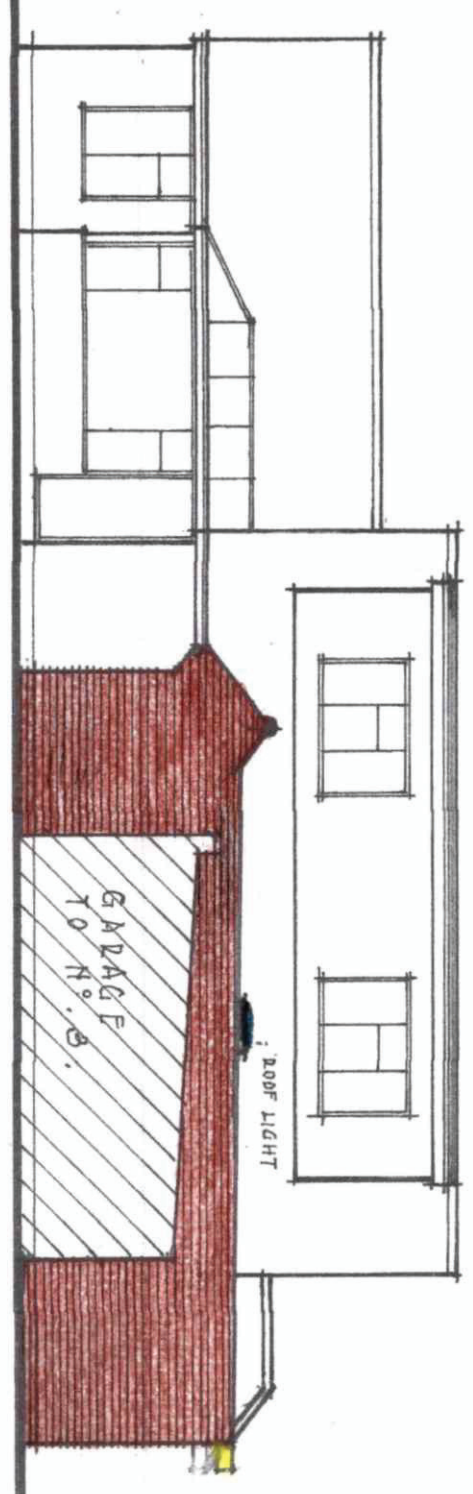

SIDE (EAST)

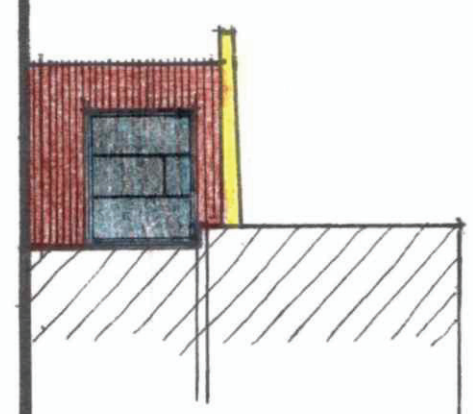


SIDE (WEST)

PLAN AS
PROPOSED.

[INTERNAL ONTO PATIO AREA]

Proposed side extension
At 4, Chaiet Gardens,
Ferring, W. Sussex. BN12 5PD.
For •
Mr & Mrs D. Shaw.

D R G : 21/02 : M
S C A L F : 1/10 : 2021
D A T E : J A N : 2021
C O L D D O N W I N G F E N T - S E A
I G O R I T H S L A B - 744
W O R K I N G G L A B - 744
B N 12 5 P D - 744

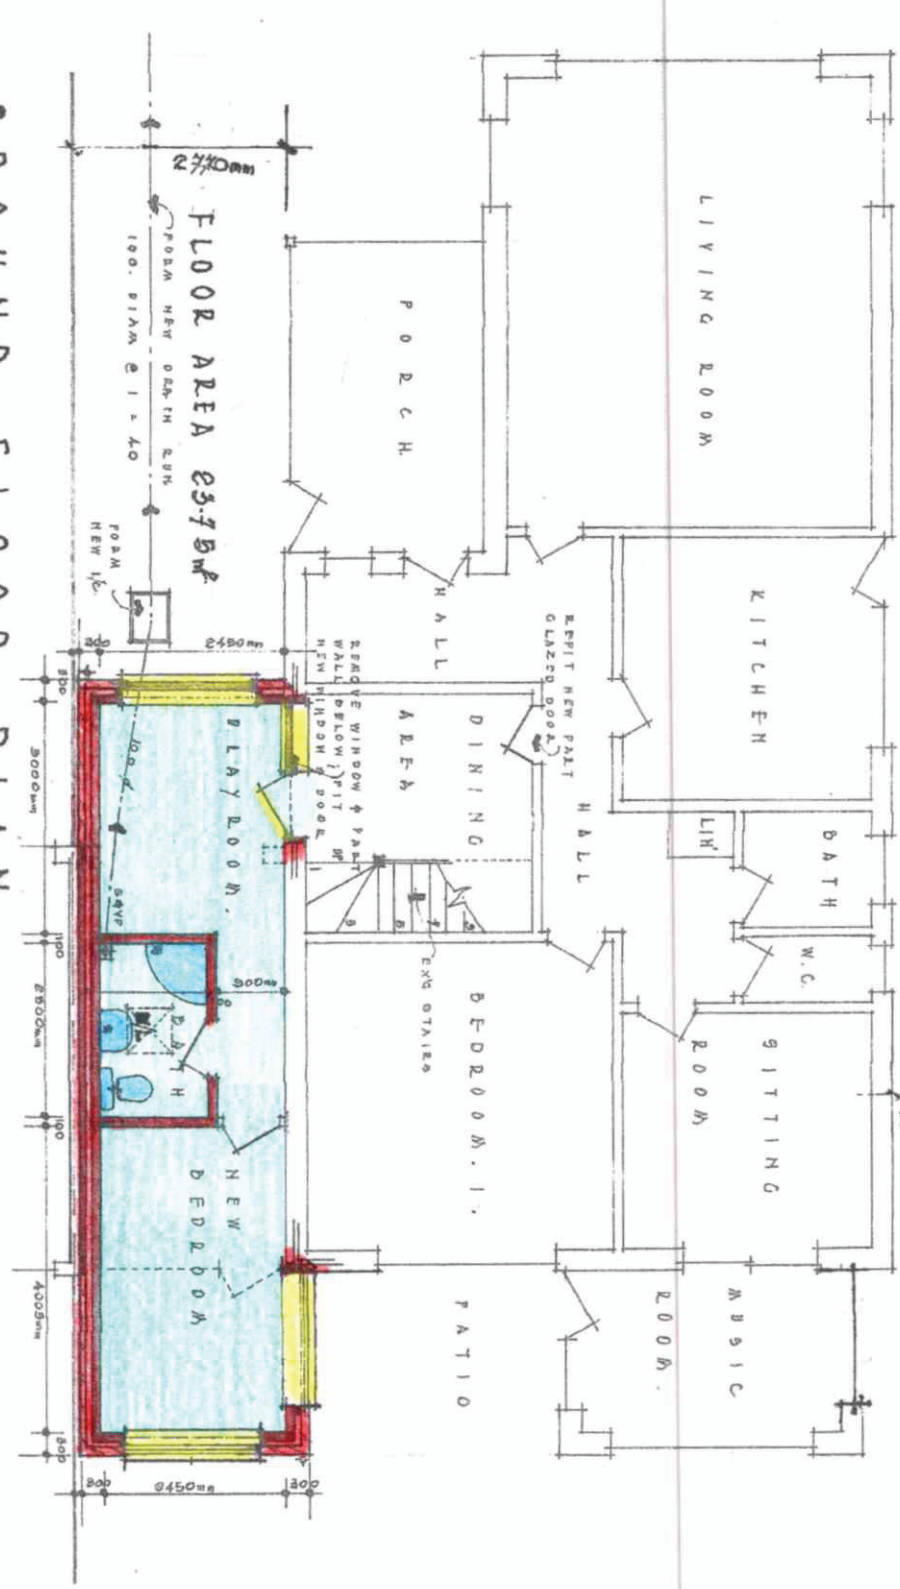

GROUND FLOOR PLAN.