




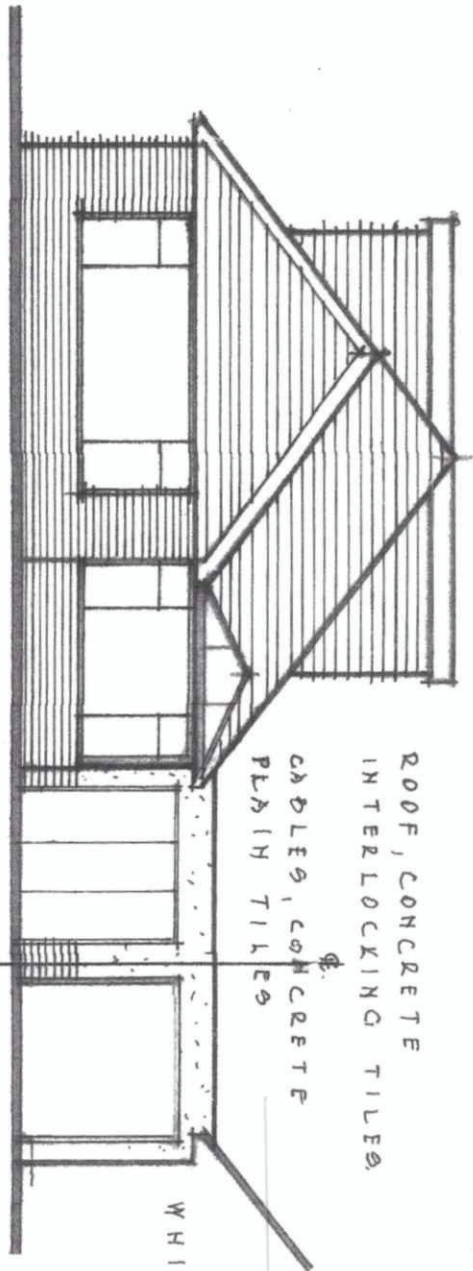


FRONT (SOUTH)
ELEVATIONS.

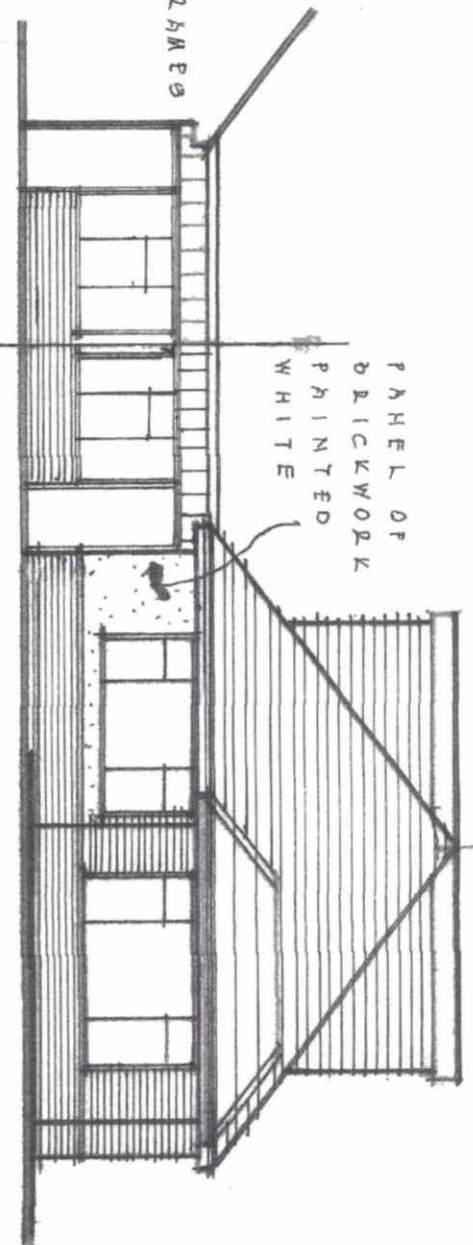

REAR (NORTH)

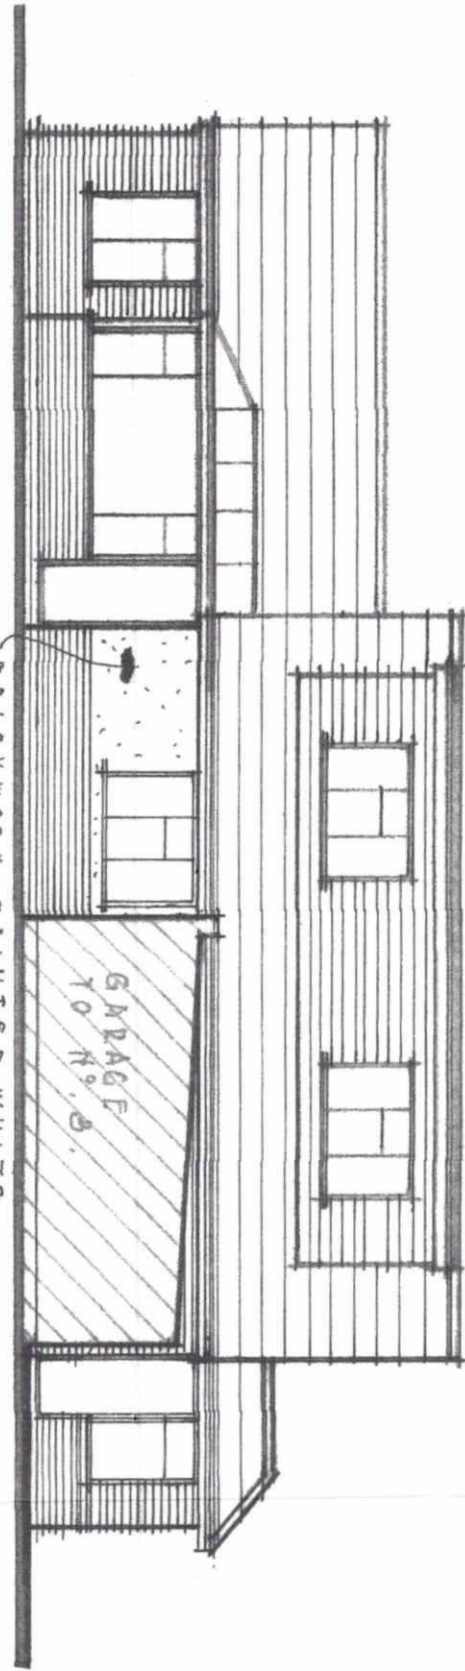


SIDE (EAST)

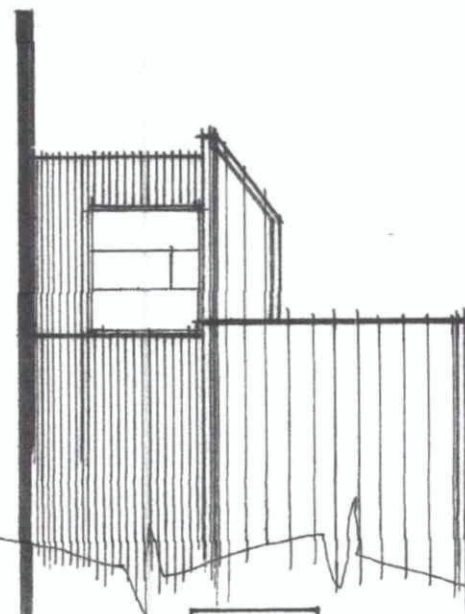

SIDE (WEST)

PLAN AS
EXISTING.

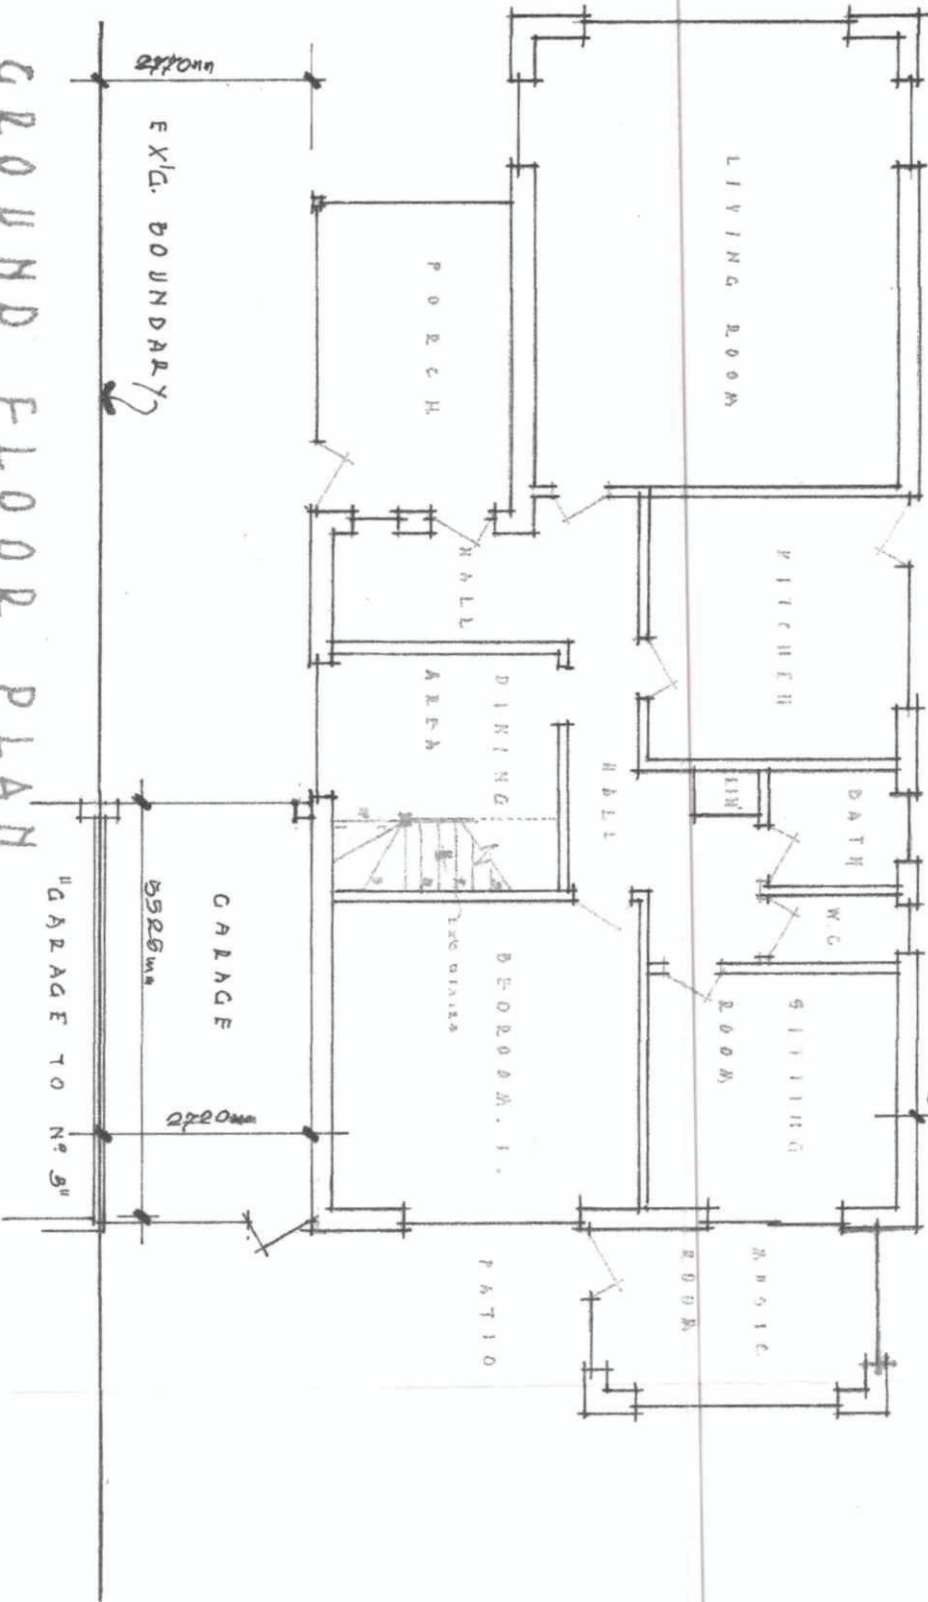

Proposed Side Extension
At 4. Chaleet Cardene,
Ferring, W. Sussex. BN12 5PD

For • Mr & Mrs R. Shaw.

DRG : 21/02/11
SCALE : 1/100
DATE : 21/02/11
GODDARD & SONS
192 DITCHING ROAD
WINDING, W. SUSSEX. BN12 5PD
0207 8125 - FAX 0207 8125