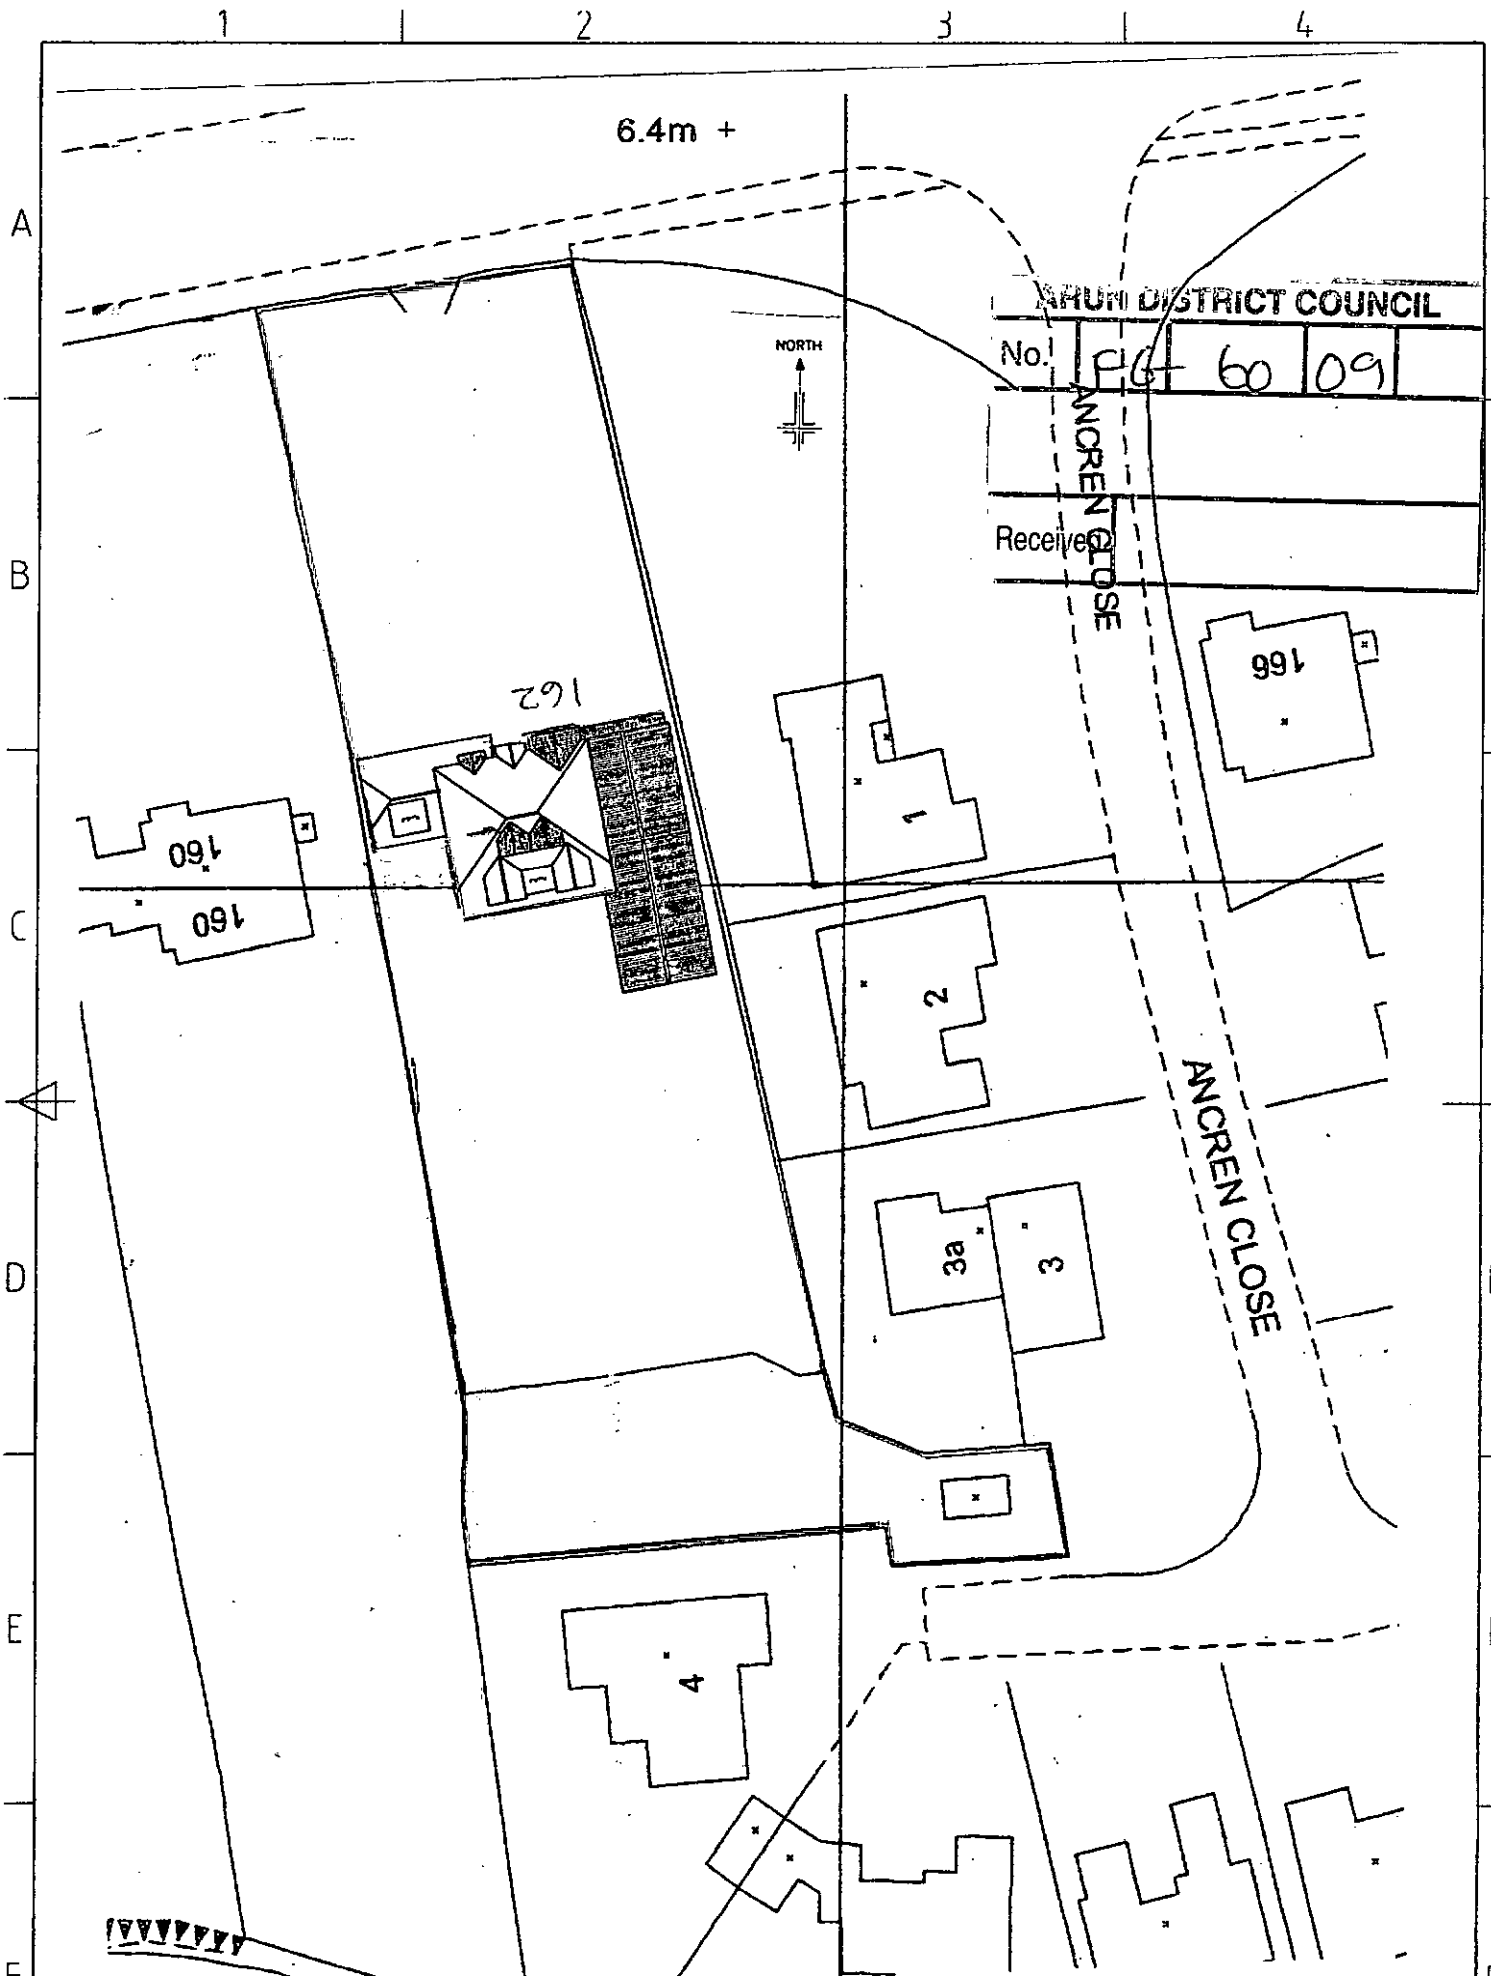

162 LITTLEHAMPTON ROAD BLOCK PLAN 1:500

LH/D4 27/04/09

Drawn	Quantity	Title/Name, designation, material, dimension etc	Article No./Reference
Designed HOS	Checked by	Approved	Filename	Date 04/06	Scale
162 LITTLEHAMPTON ROAD FERRING BN12 6PH	T MAC		
	PROPOSED LAYOUT	Edition	Sheet

ARUN DISTRICT COUNCIL FG/60/09/