





EXISTING FRONT ELEVATION

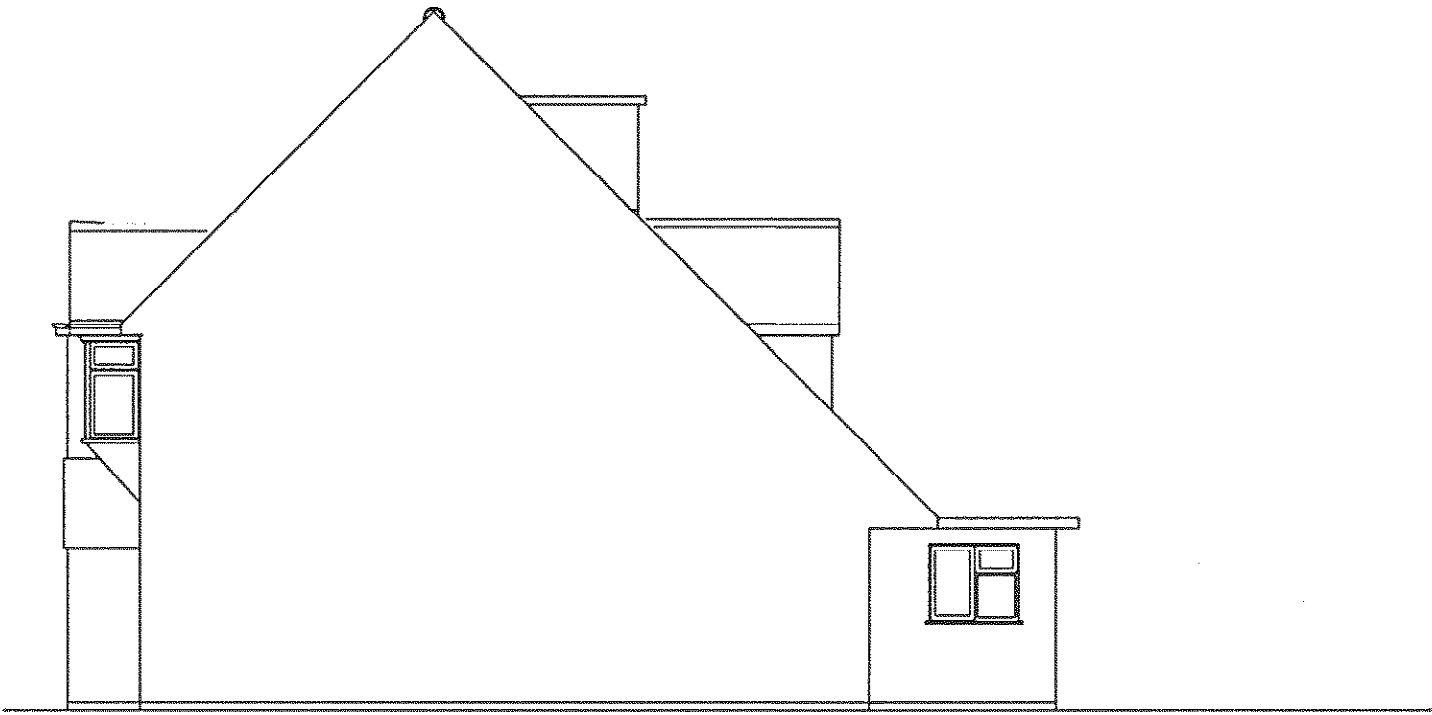


EXISTING SIDE ELEVATION (WEST)




EXISTING BACK ELEVATION

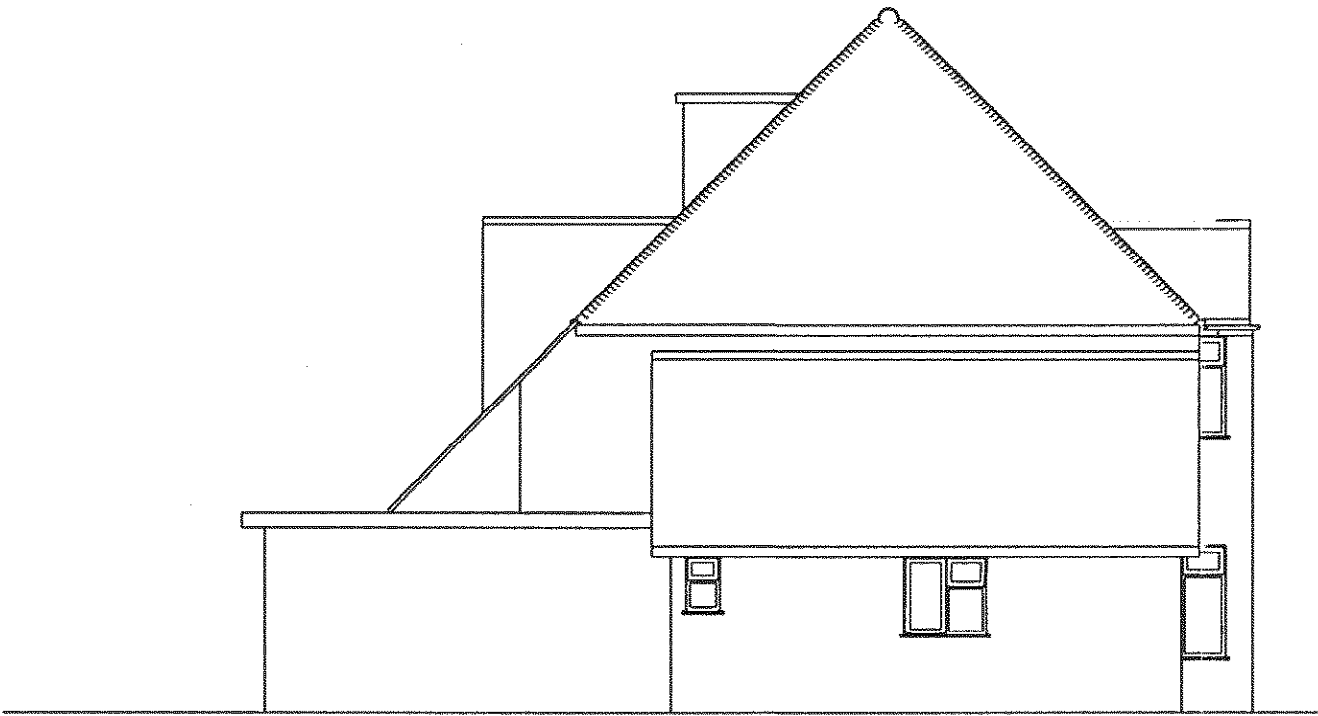


EXISTING SIDE ELEVATION (EAST)

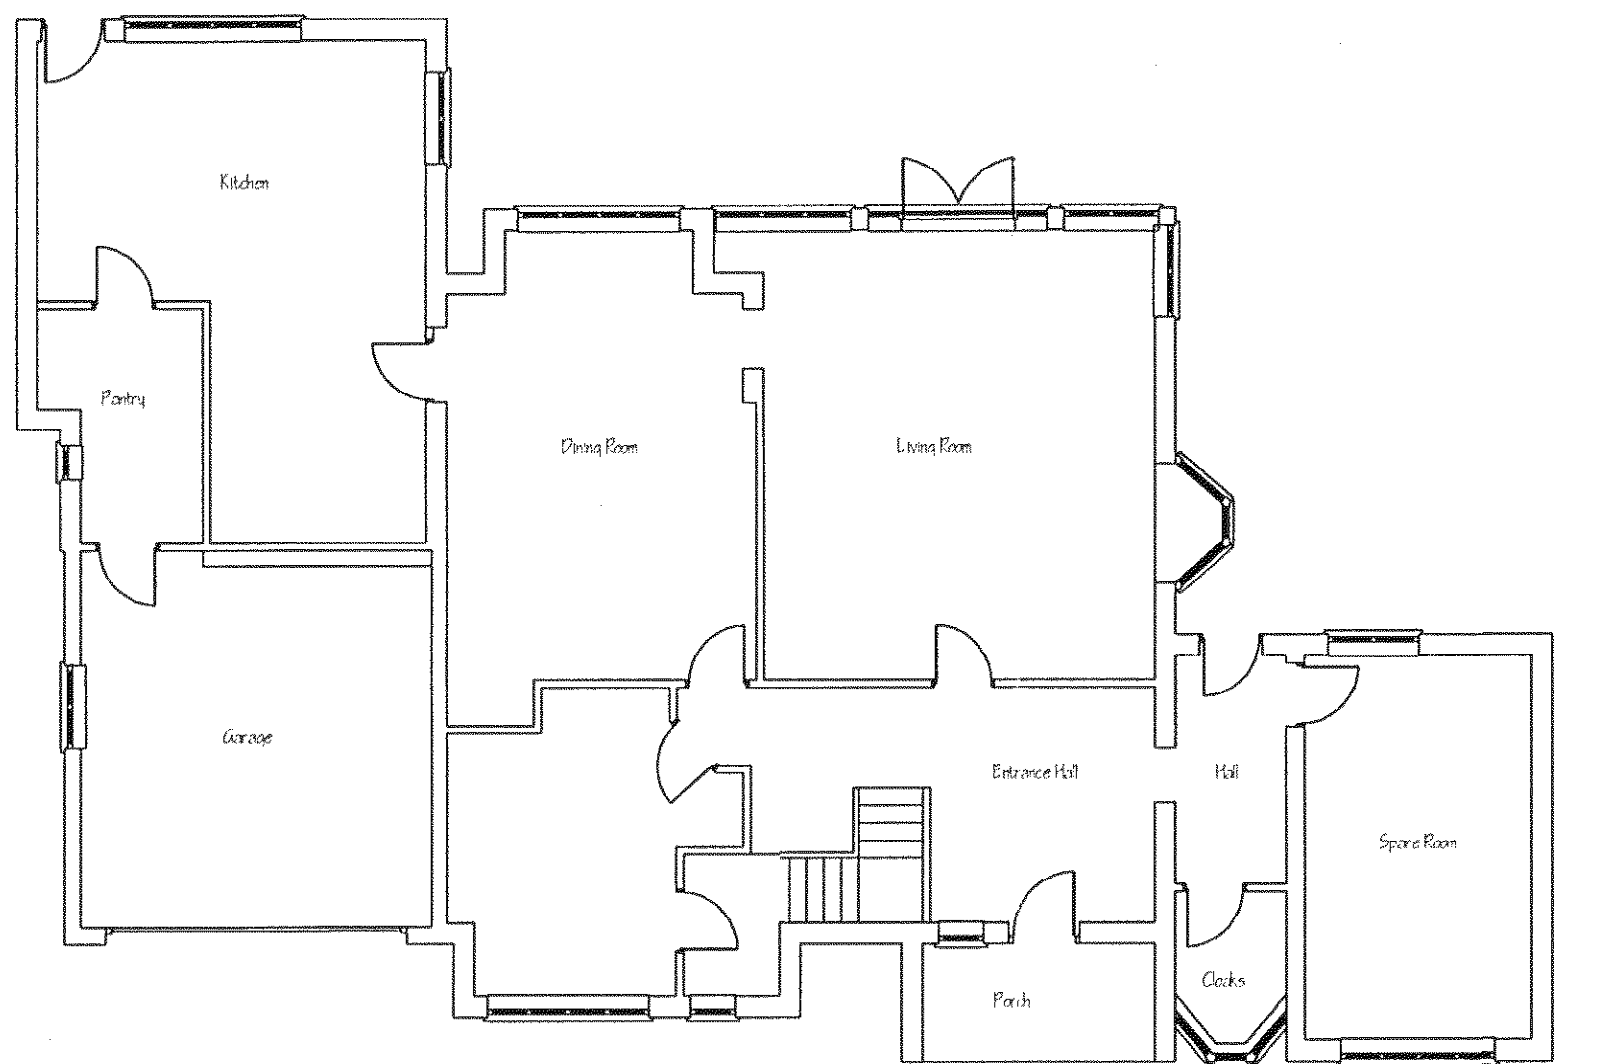

EXISTING GROUND FLOOR PLAN

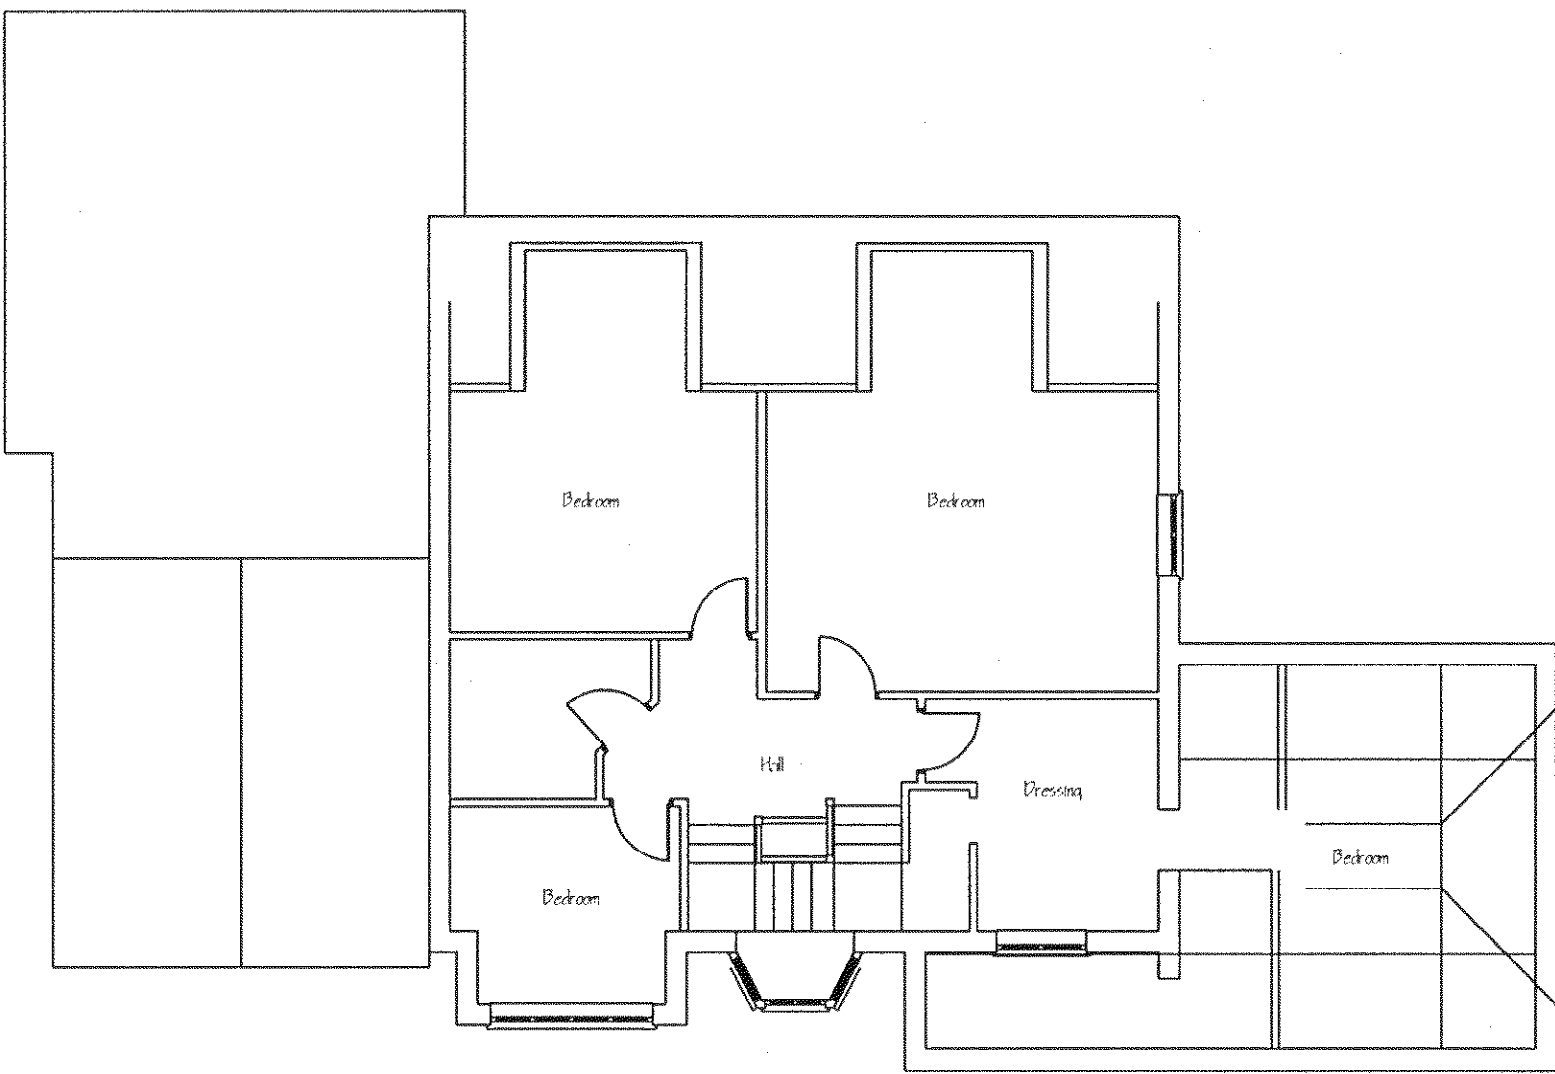

EXISTING FIRST FLOOR PLAN

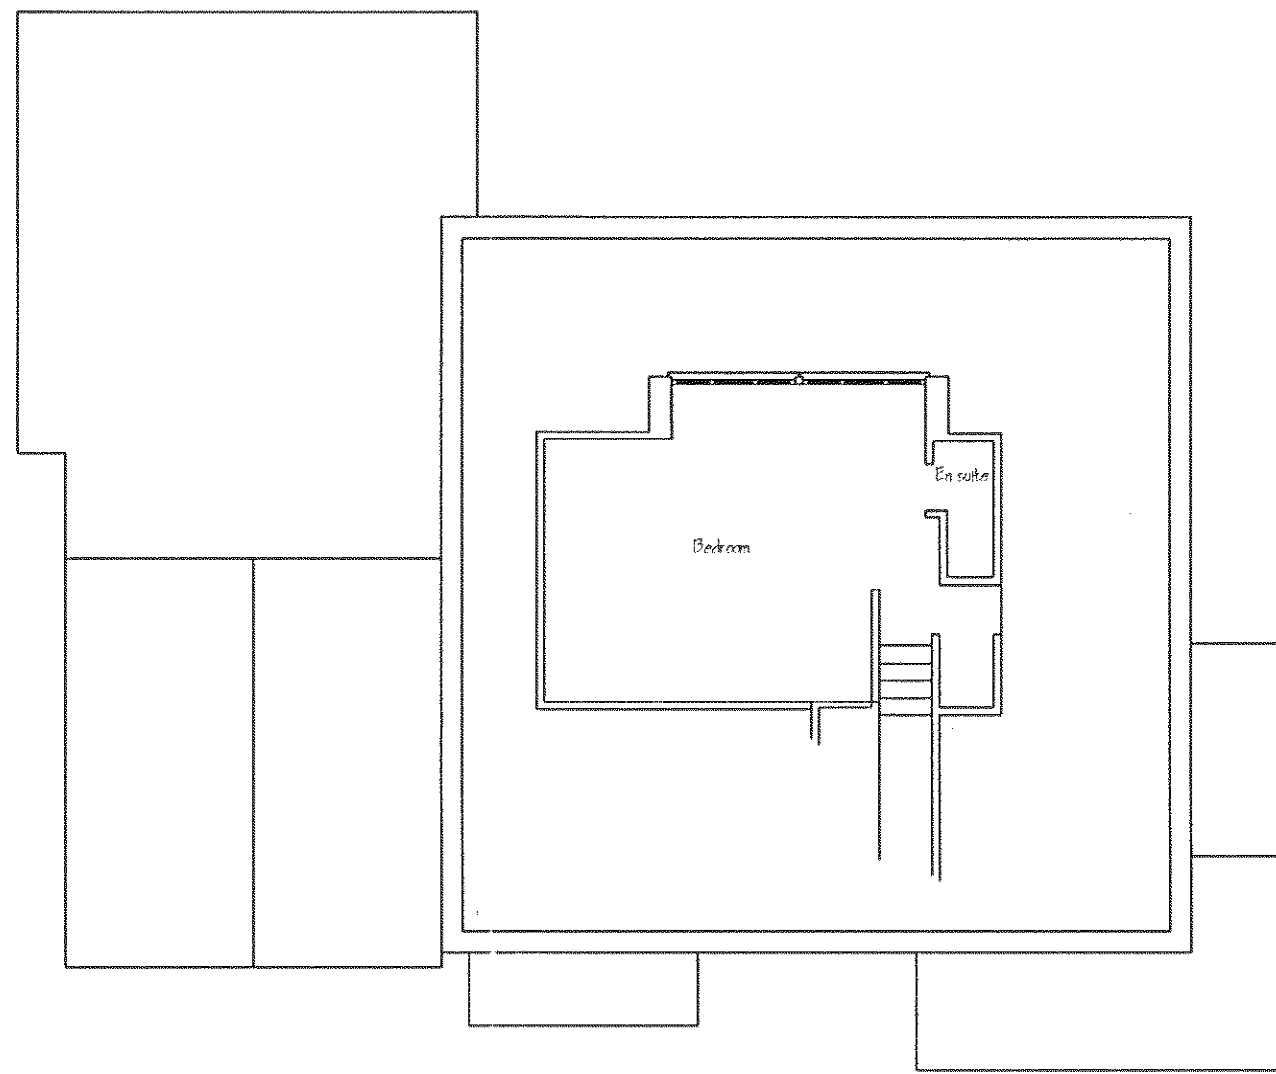

EXISTING SECOND FLOOR PART PLAN

162 LITTLEHAMPTON ROAD
FERRING BN12 6PH

162 LITTLEHAMPTON ROAD
FERRING BN12 6PH

162 LITTLEHAMPTON ROAD
FERRING BN12 6PH

LH/DI 27/04/09

Itemref	Quantity	Title/Name, designation, material, dimension etc			Article No./Reference		
Designed	MOB	Checked by	Approved	Filename	Date	Scale	
162 LITTLEHAMPTON ROAD FERRING BN12 6PH				162 LIT HP GENERAL LAYOUT WS	04/09	1:100	
				T.MAO			
				EXISTING LAYOUT		Edition	Sheet