


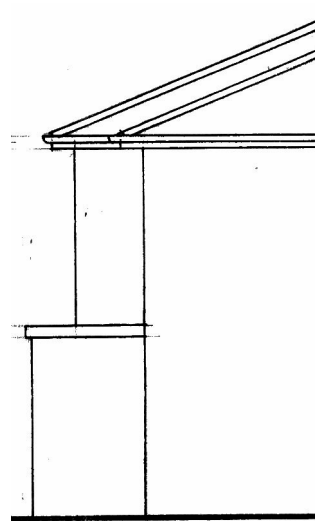


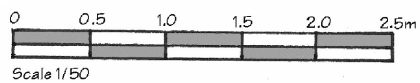


REAR (SOUTH) ELEVATION

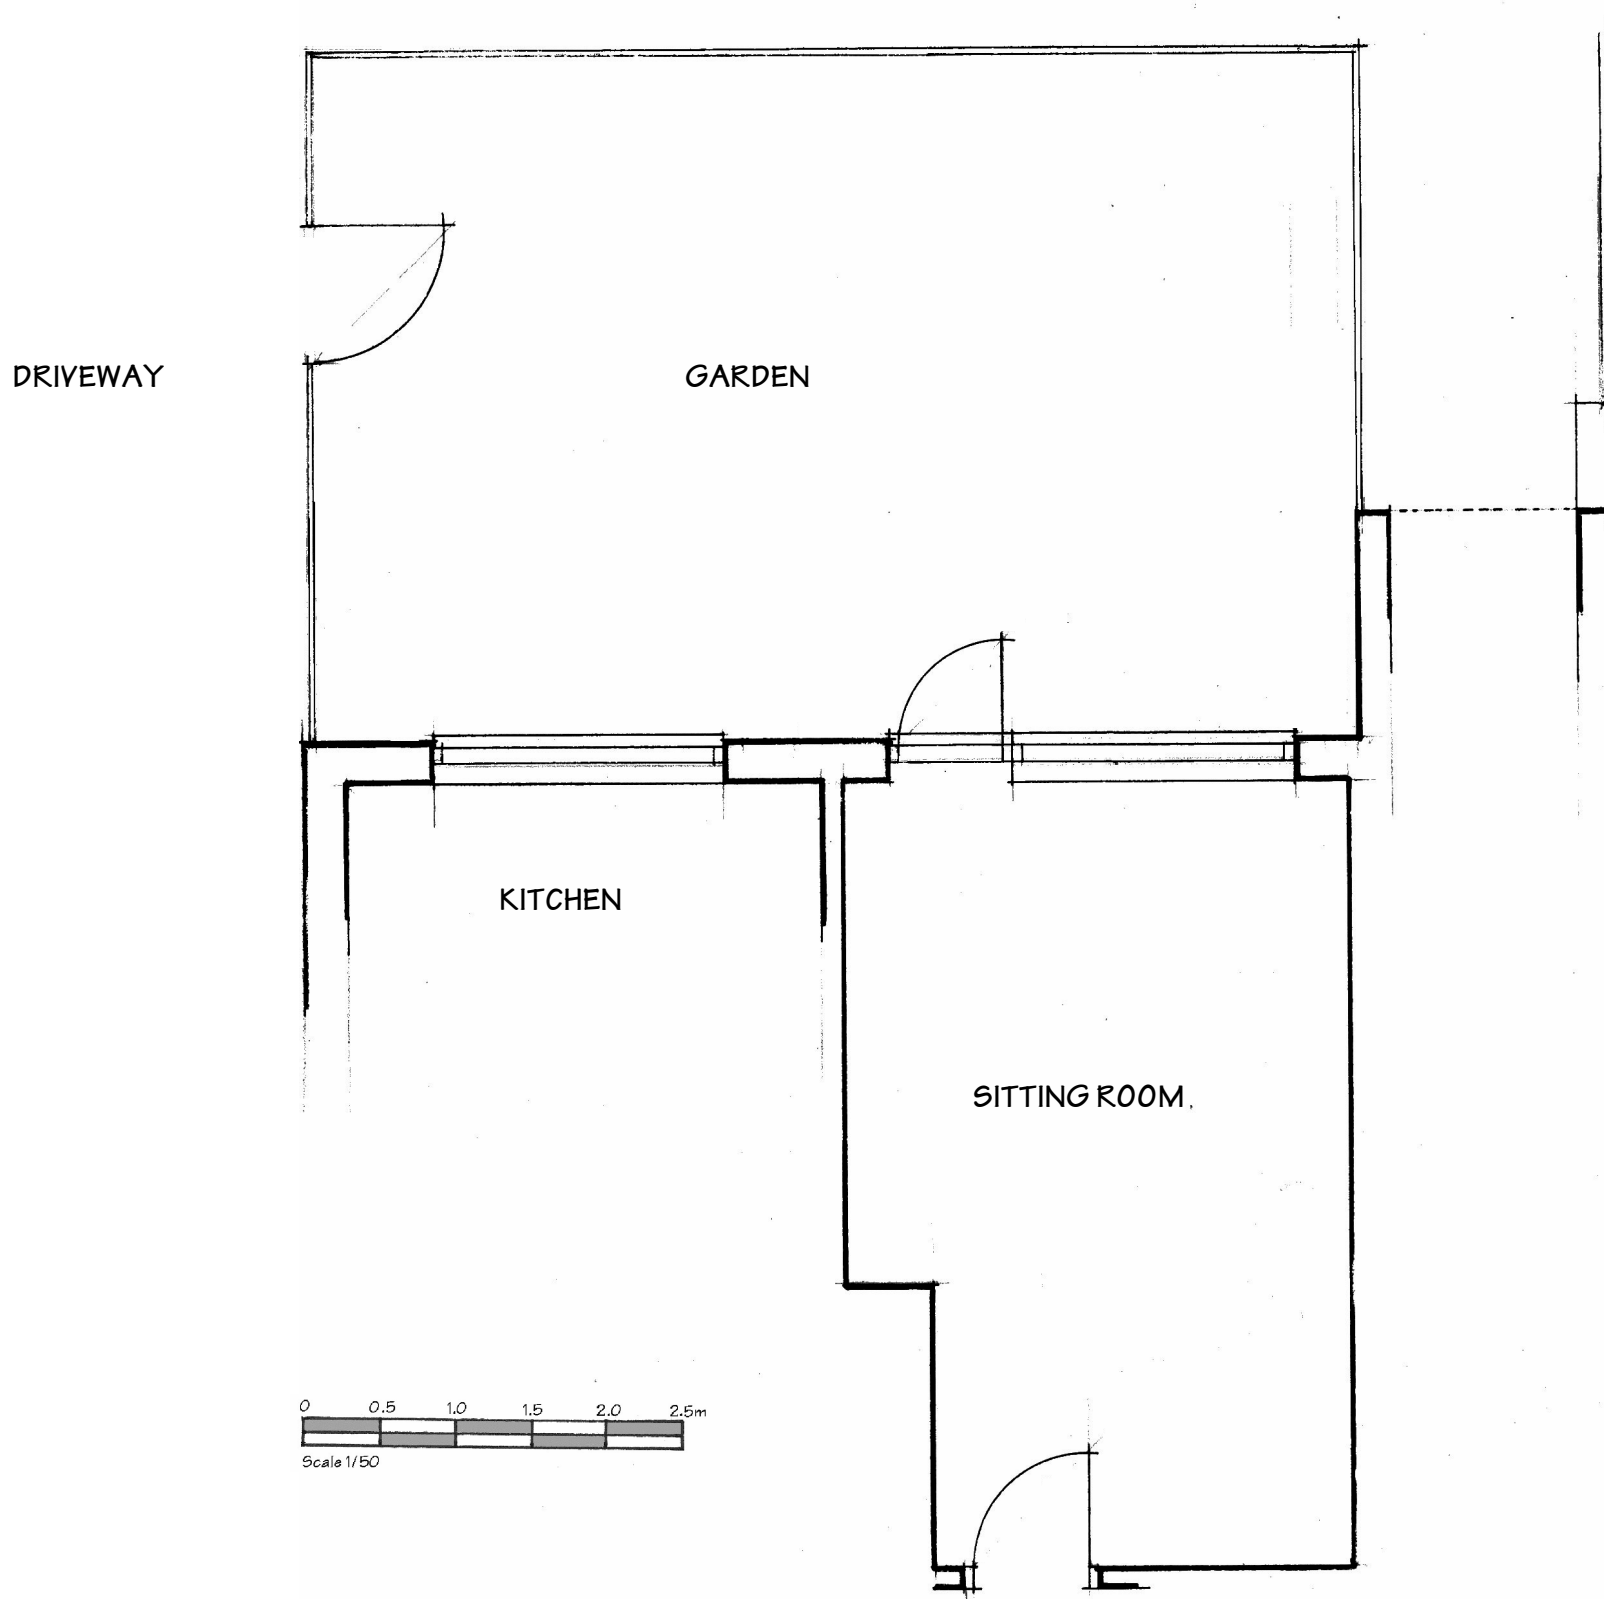

SIDE (EAST) ELEVATION

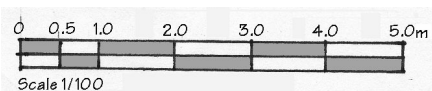

ARCHITECTURAL DESIGN

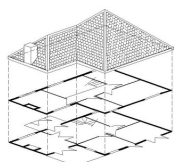

01730 268719
07878 068787
saxon-end@tiscali.co.uk

Saxon End
Bordean
Petersfield
Hampshire
GU32 1EP

Client

MR & MRS COOPER

Job

1 LABURNAM COURT
FERRING

Drawing

EXISTING FLOOR PLAN
& ELEVATIONS

Date Sept 2016

Ref

C/17/001