



SIDE (WEST) ELEVATION

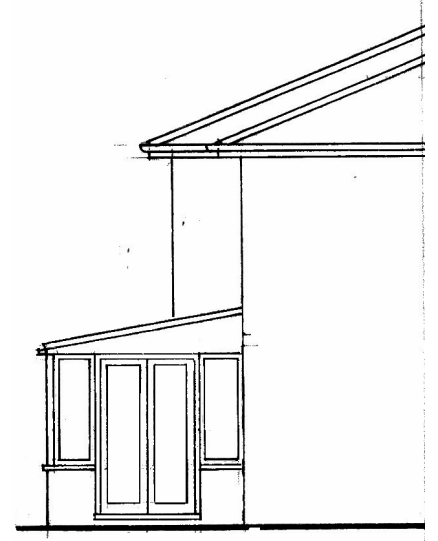


REAR (SOUTH) ELEVATION



SIDE (EAST) ELEVATION

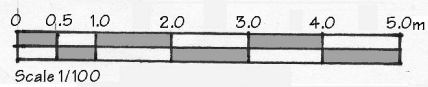

DRIVEWAY

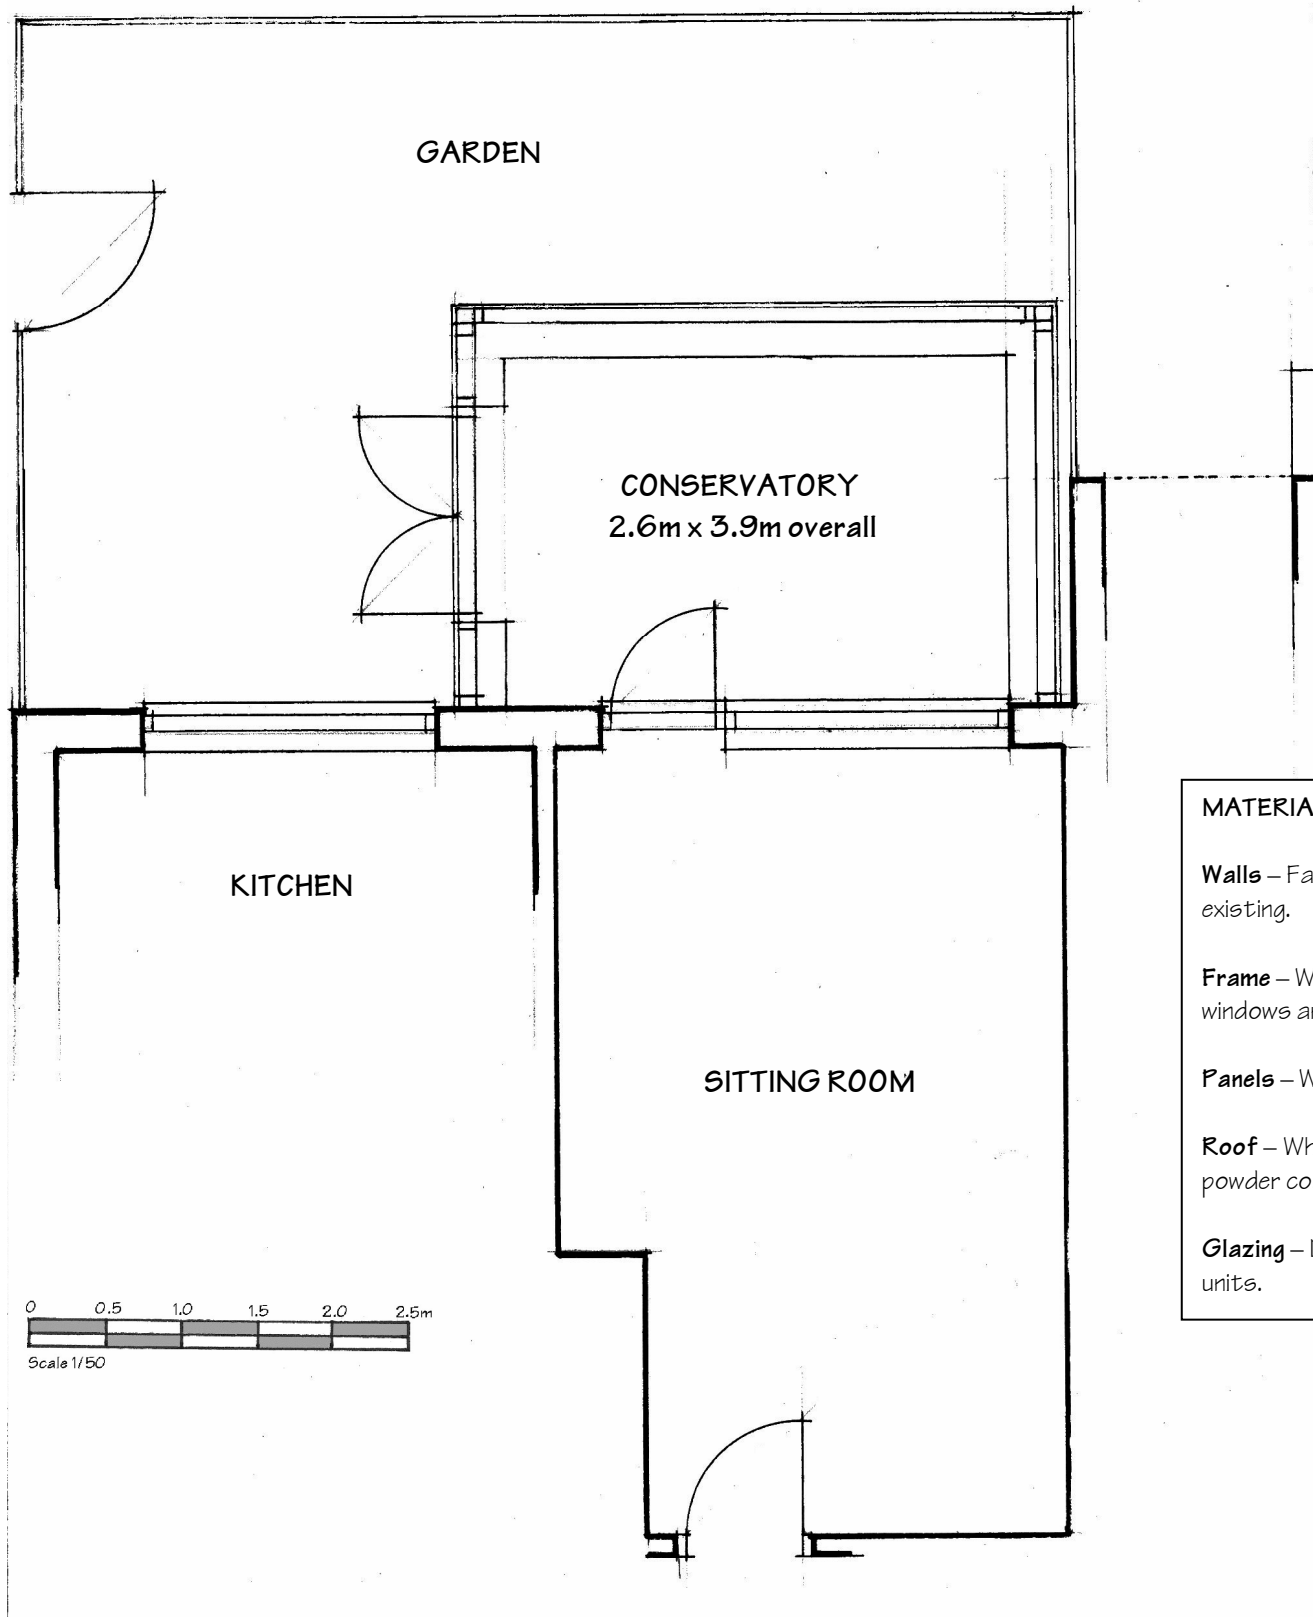

MATERIALS

Walls – Facing brickwork to match existing.


Frame – White PVCu main frame, windows and doors.

Panels – White cellular PVCu infill panels.

Roof – White PVCu frame capped with powder coated aluminium to rafters.

Glazing – Double glazed clear glass units.

ARCHITECTURAL DESIGN

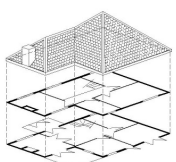

01730 268719
07878 068787
saxon-end@tscal.co.uk

Saxon End
Bordean
Petersfield
Hampshire
GU32 1EP

Client

MR & MRS COOPER

Job

1 LABURNAM COURT
FERRING

Drawing

PROPOSED FLOOR PLAN
& ELEVATIONS

Date Sept 2016

Ref

C/17/002