


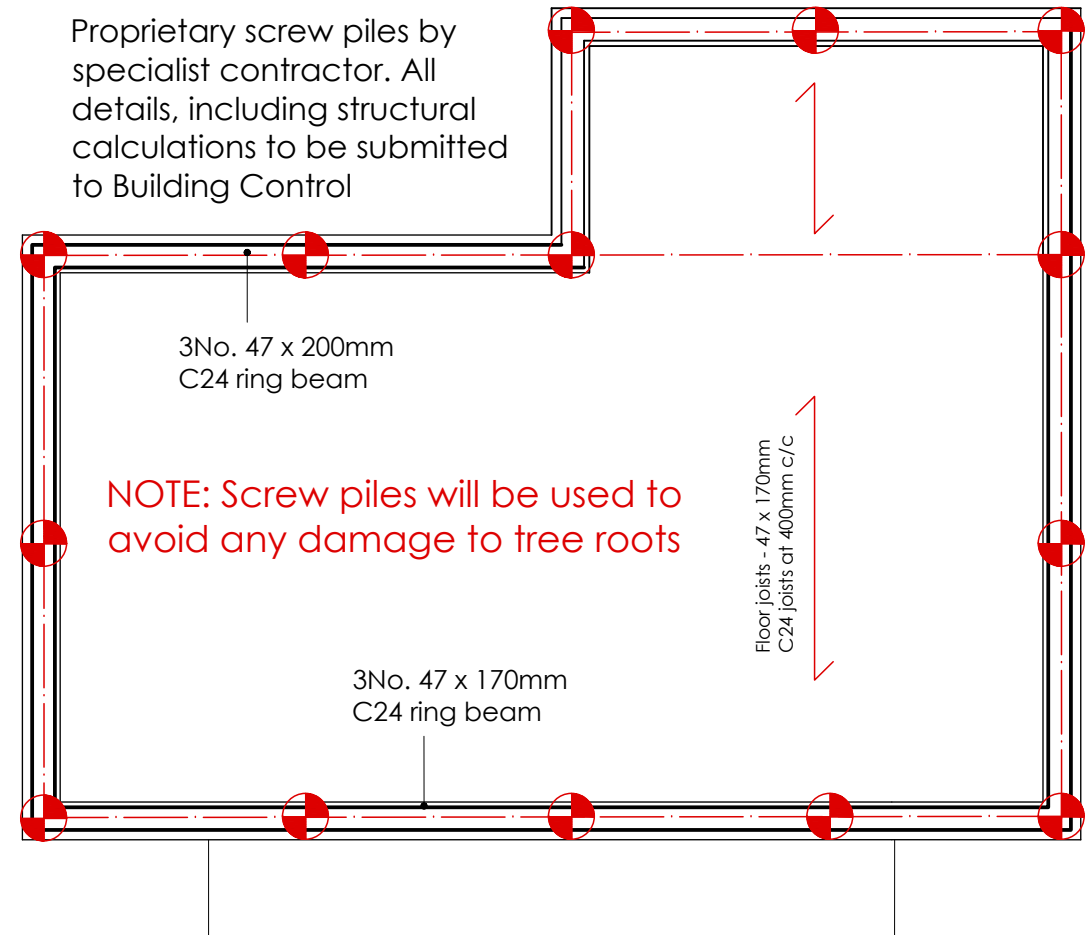


Note: See structural calculations for full details of foundations, beams and floor structure. All steelwork to be hot dip galvanised as per Engineers instruction.


PROPOSED FOUNDATION PLAN 1:50




View from Greenways Crescent

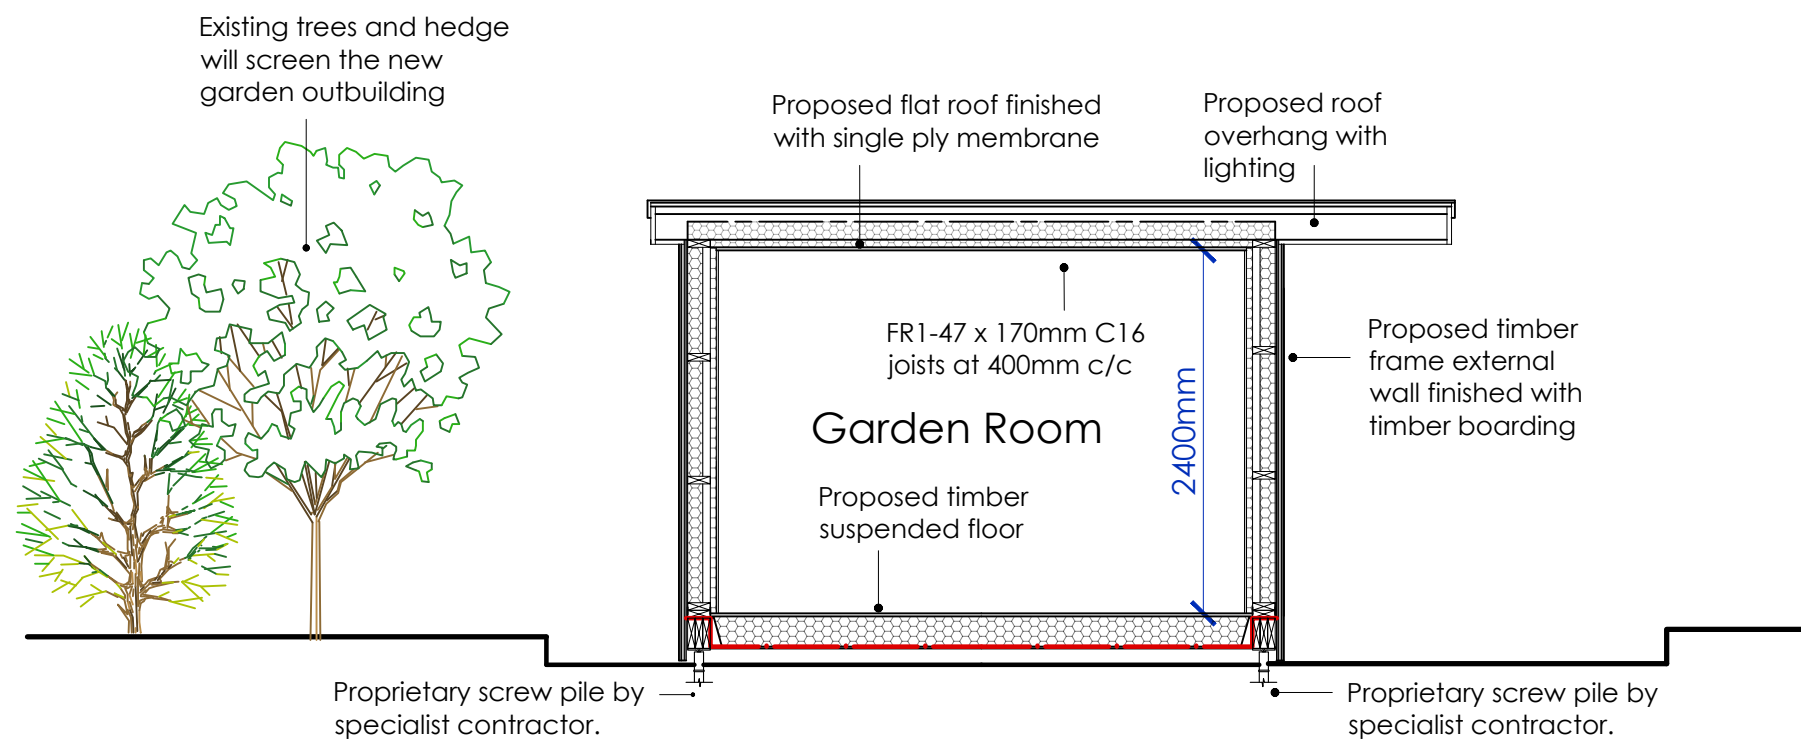


PROPOSED SECTION 1:50

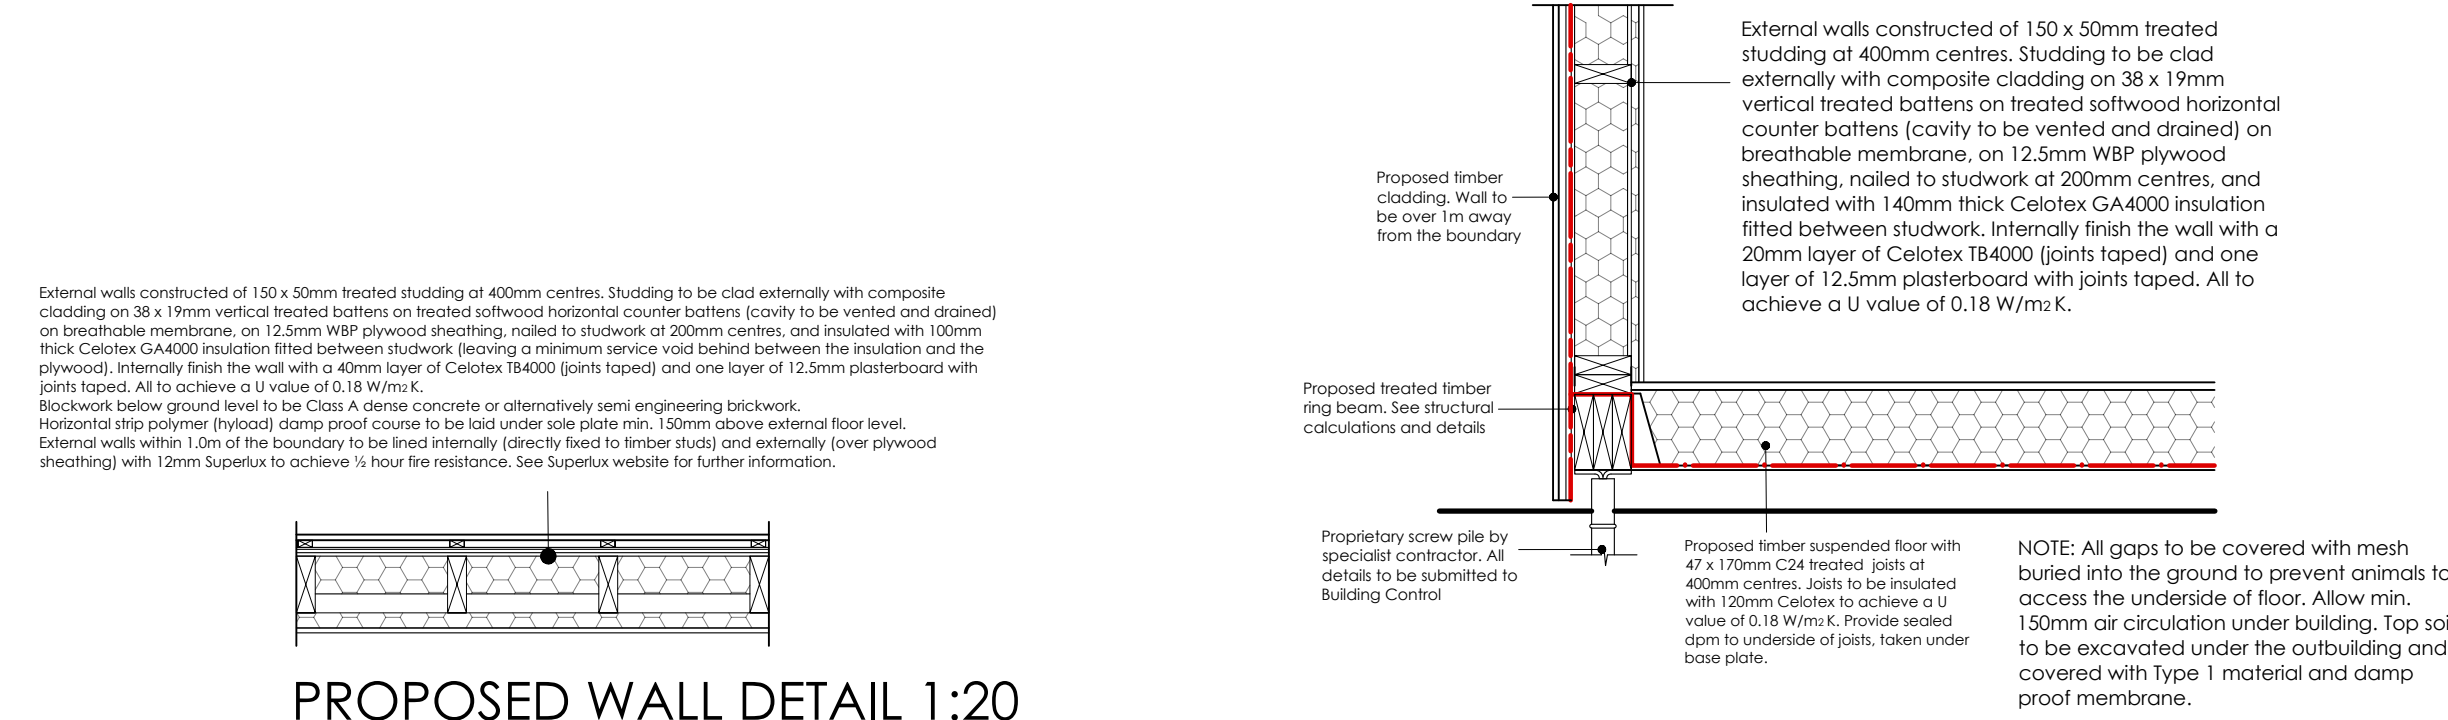

PROPOSED WALL DETAIL 1:20

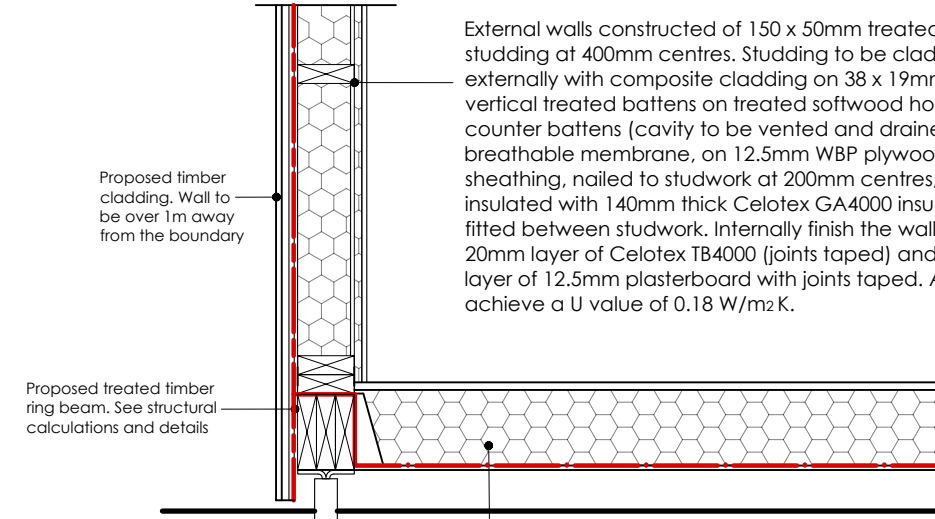


PROPOSED FLOOR / WALL DETAIL 1:20

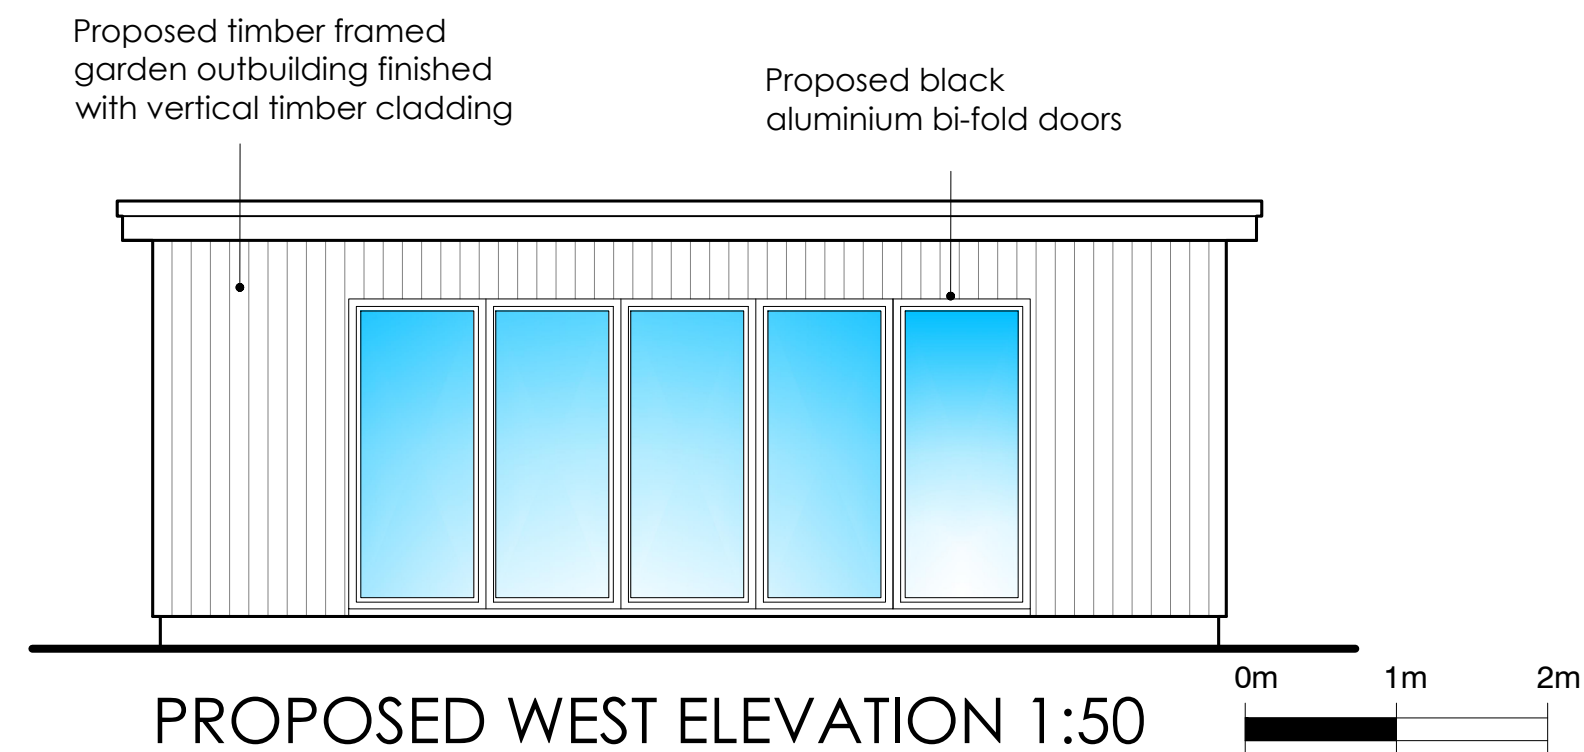

PROPOSED WEST ELEVATION 1:50



LOCATION PLAN 1:1250

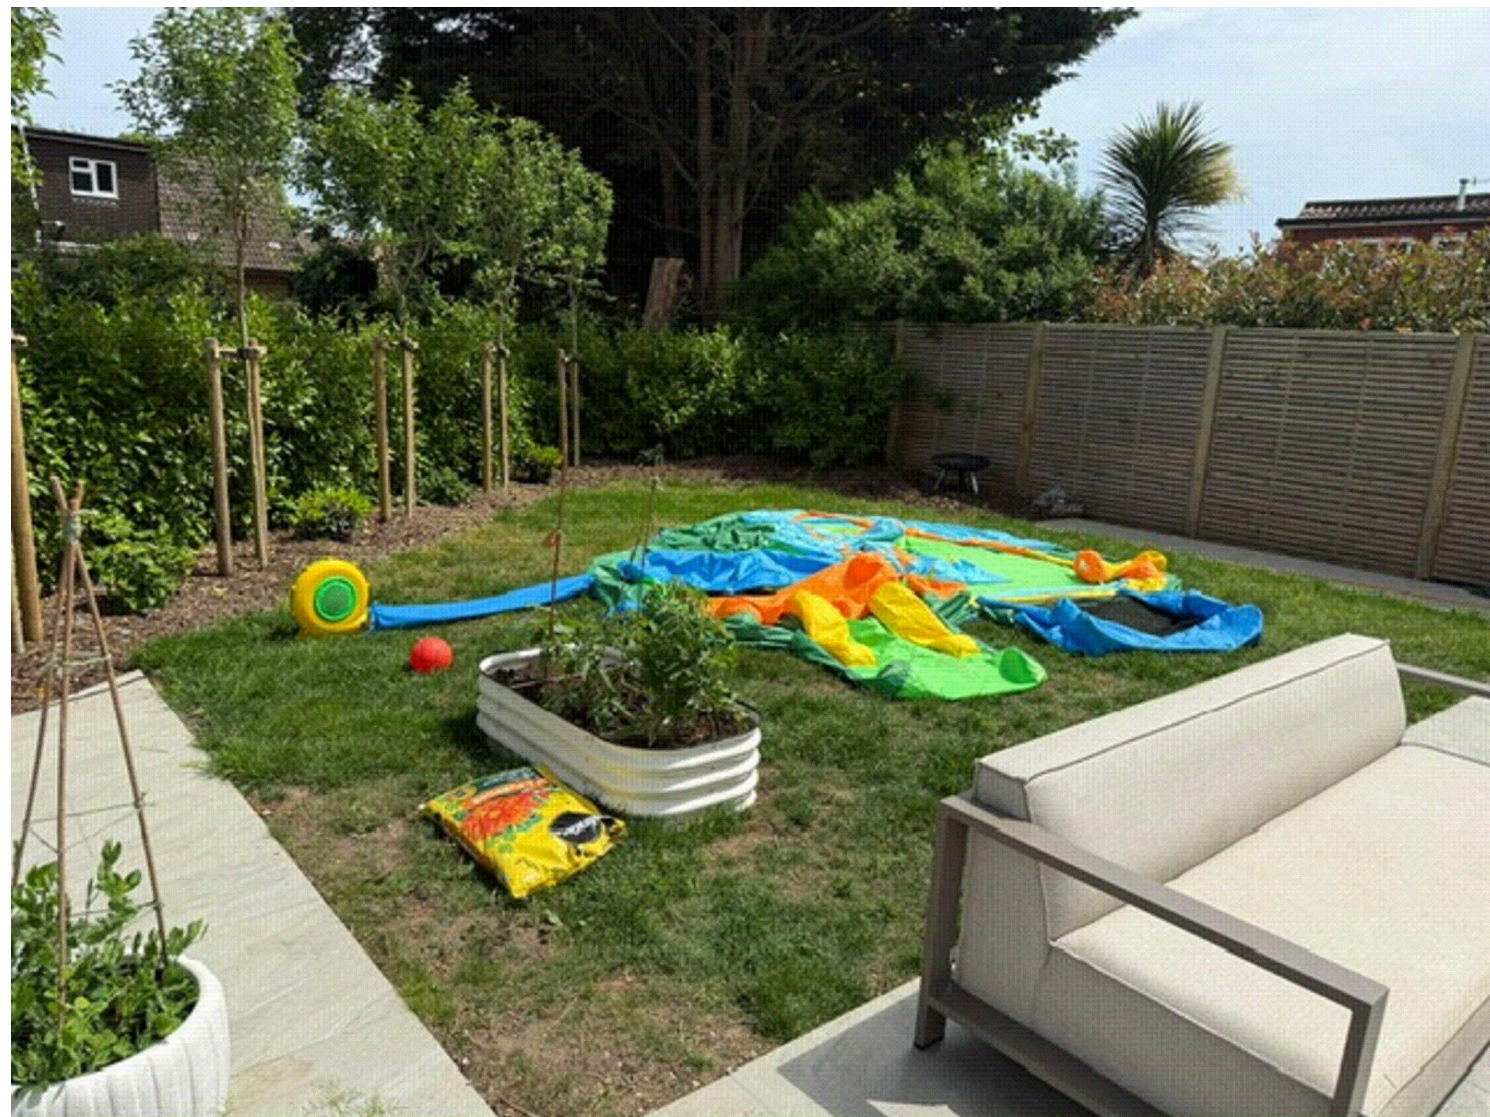

Location for proposed outbuilding

