



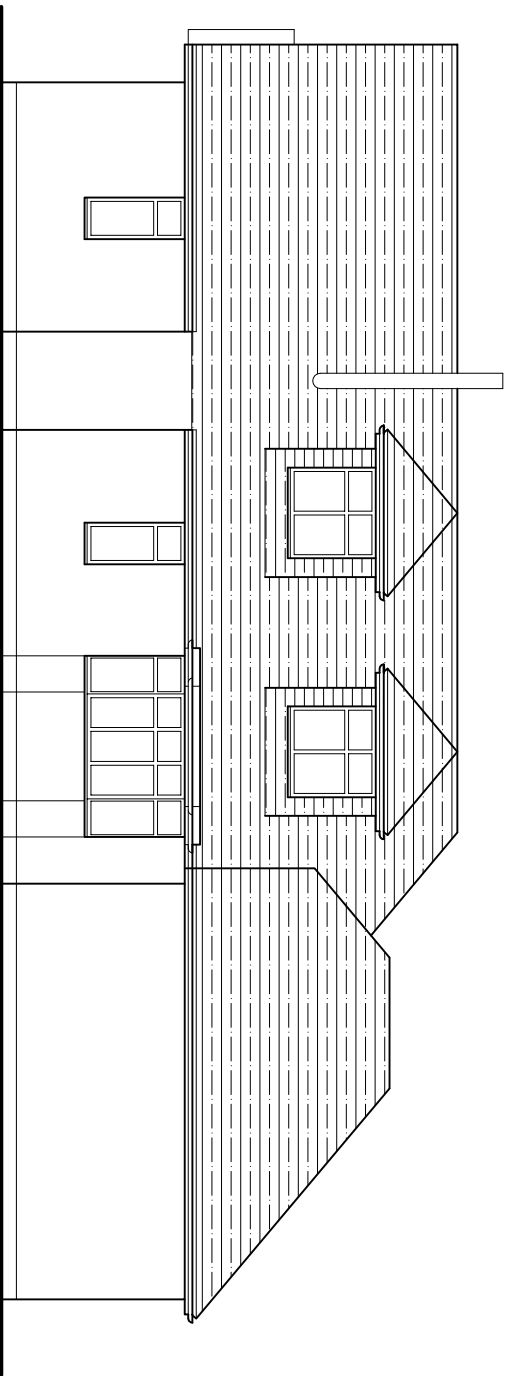


Existing Side (east) Elevation

Scale 1:100

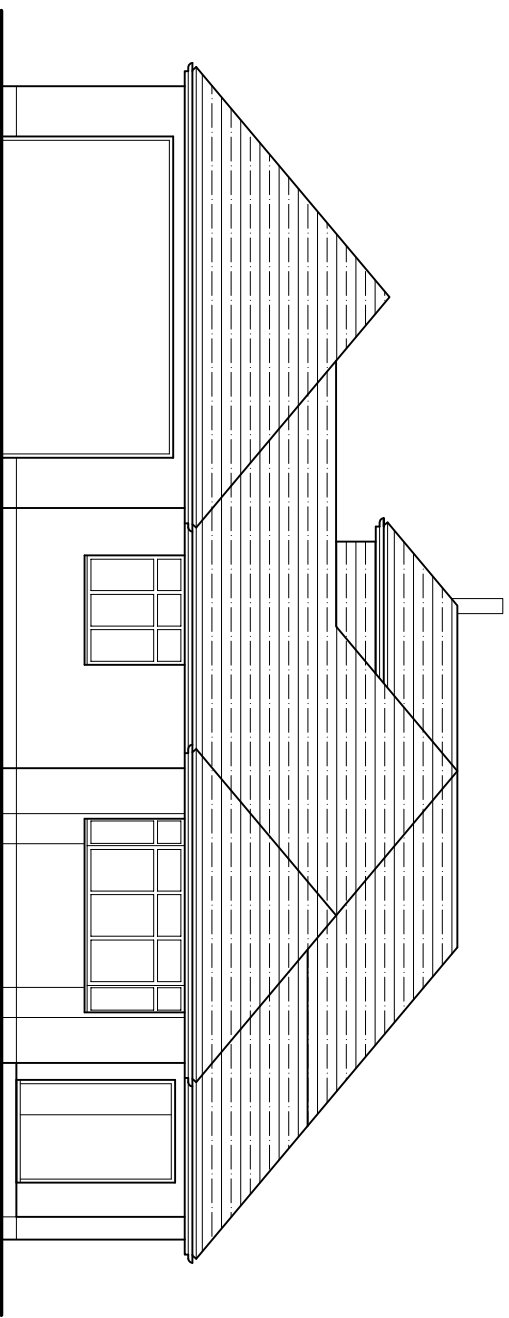


Existing Front (north) Elevation

Scale 1:100

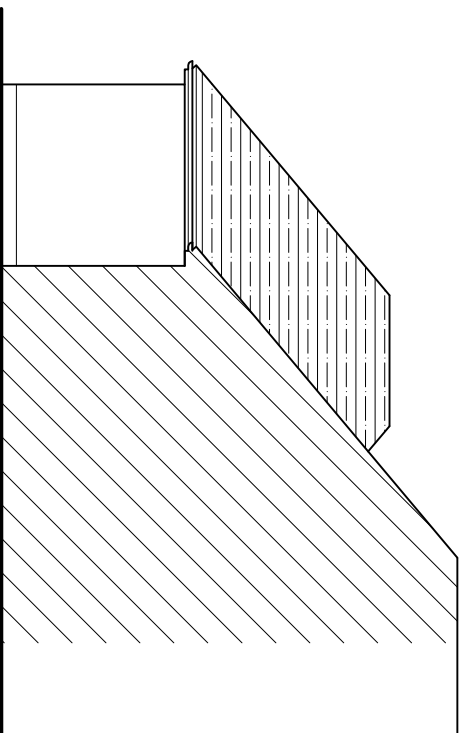


Existing Side (west) Elevation (part)

Scale 1:100

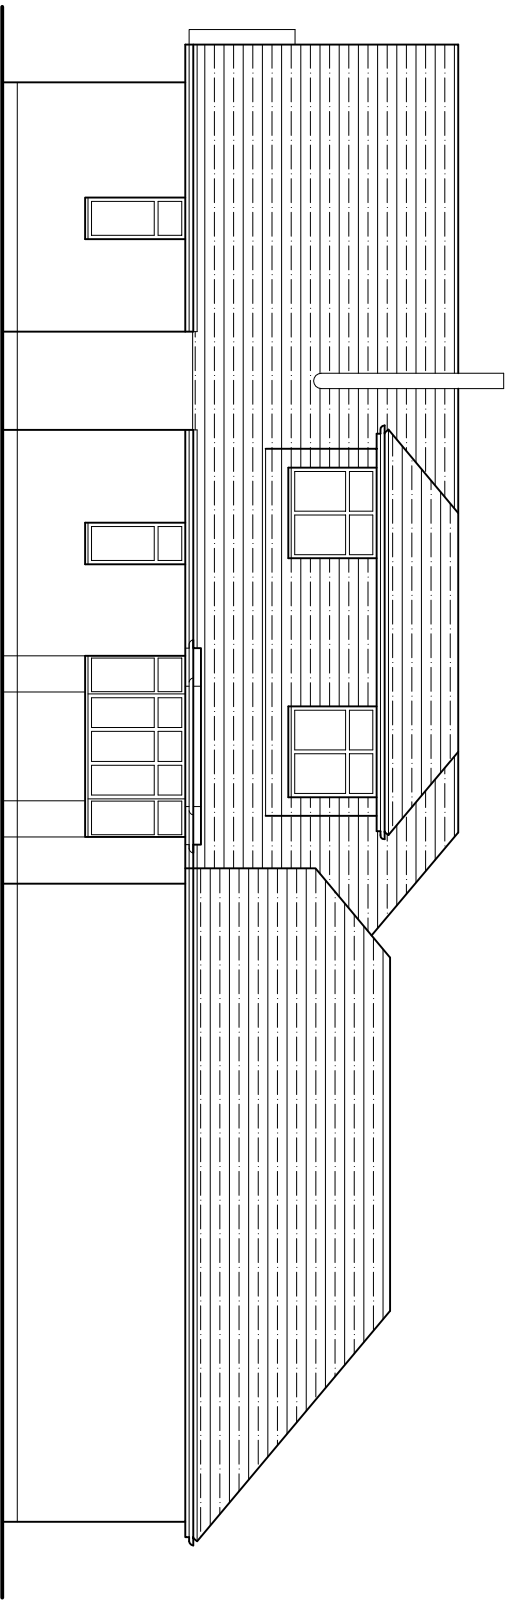


Proposed Side (east) Elevation

Scale 1:100

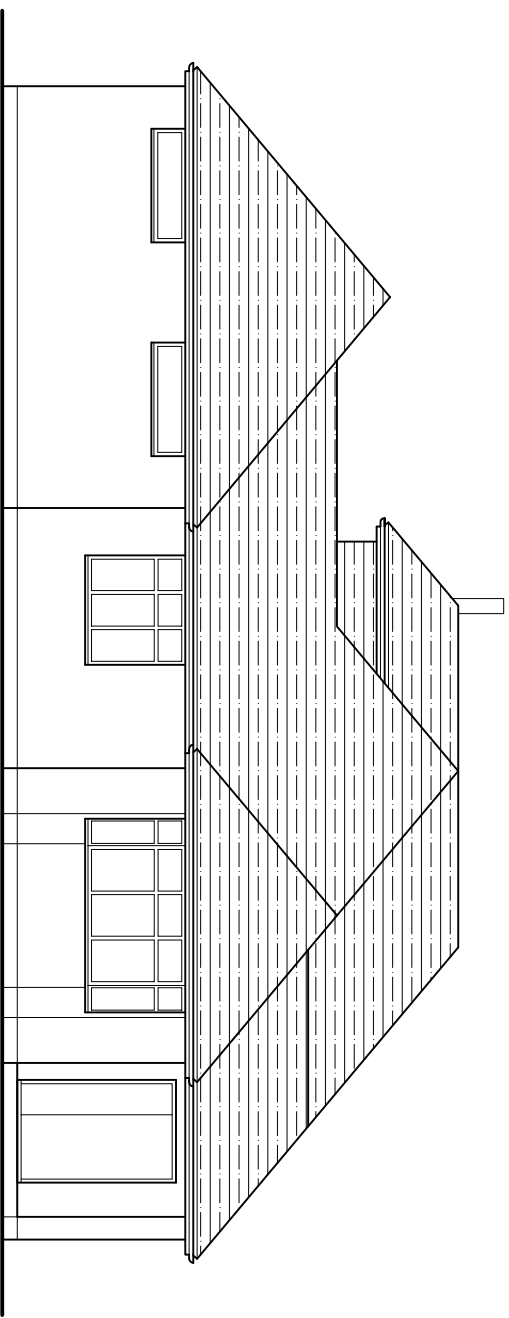

Proposed Front (north) Elevation

Scale 1:100

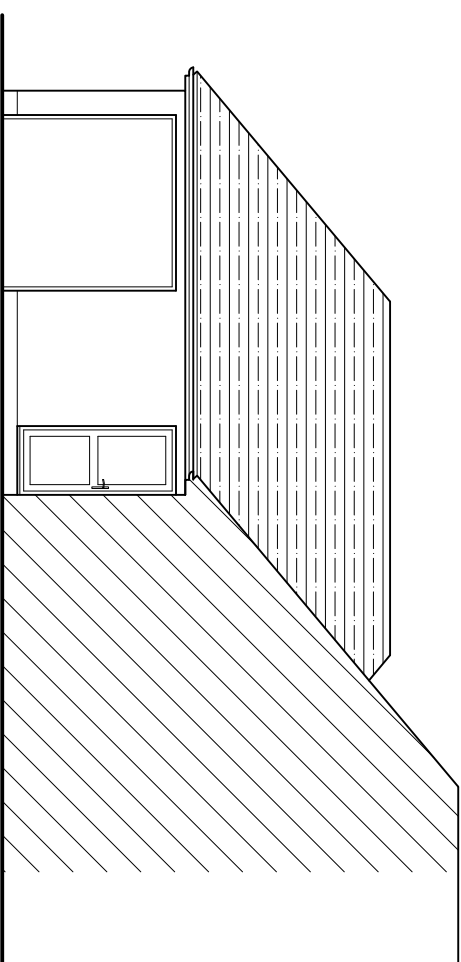

Proposed Side (west) Elevation (part)

Scale 1:100

Rev: Description: Date:



Horizon Design Ltd
34 Railway Approach
Worthing
West Sussex, BN11 1UR
T: 01903 205868
E: info@horizon-design.co.uk
W: www.horizon-design.co.uk

Client:
Mr & Mrs Bishop

Project:
Extensions to:
21 Brook Lane
Ferring
Worthing
West Sussex, BN12 5JE

Drawing title:
Existing & Proposed Elevations

Scale:
1:100 @ A2

Date: 10/05/12
Drawn: KWF

Drawing number: 2578-03
Revised: