


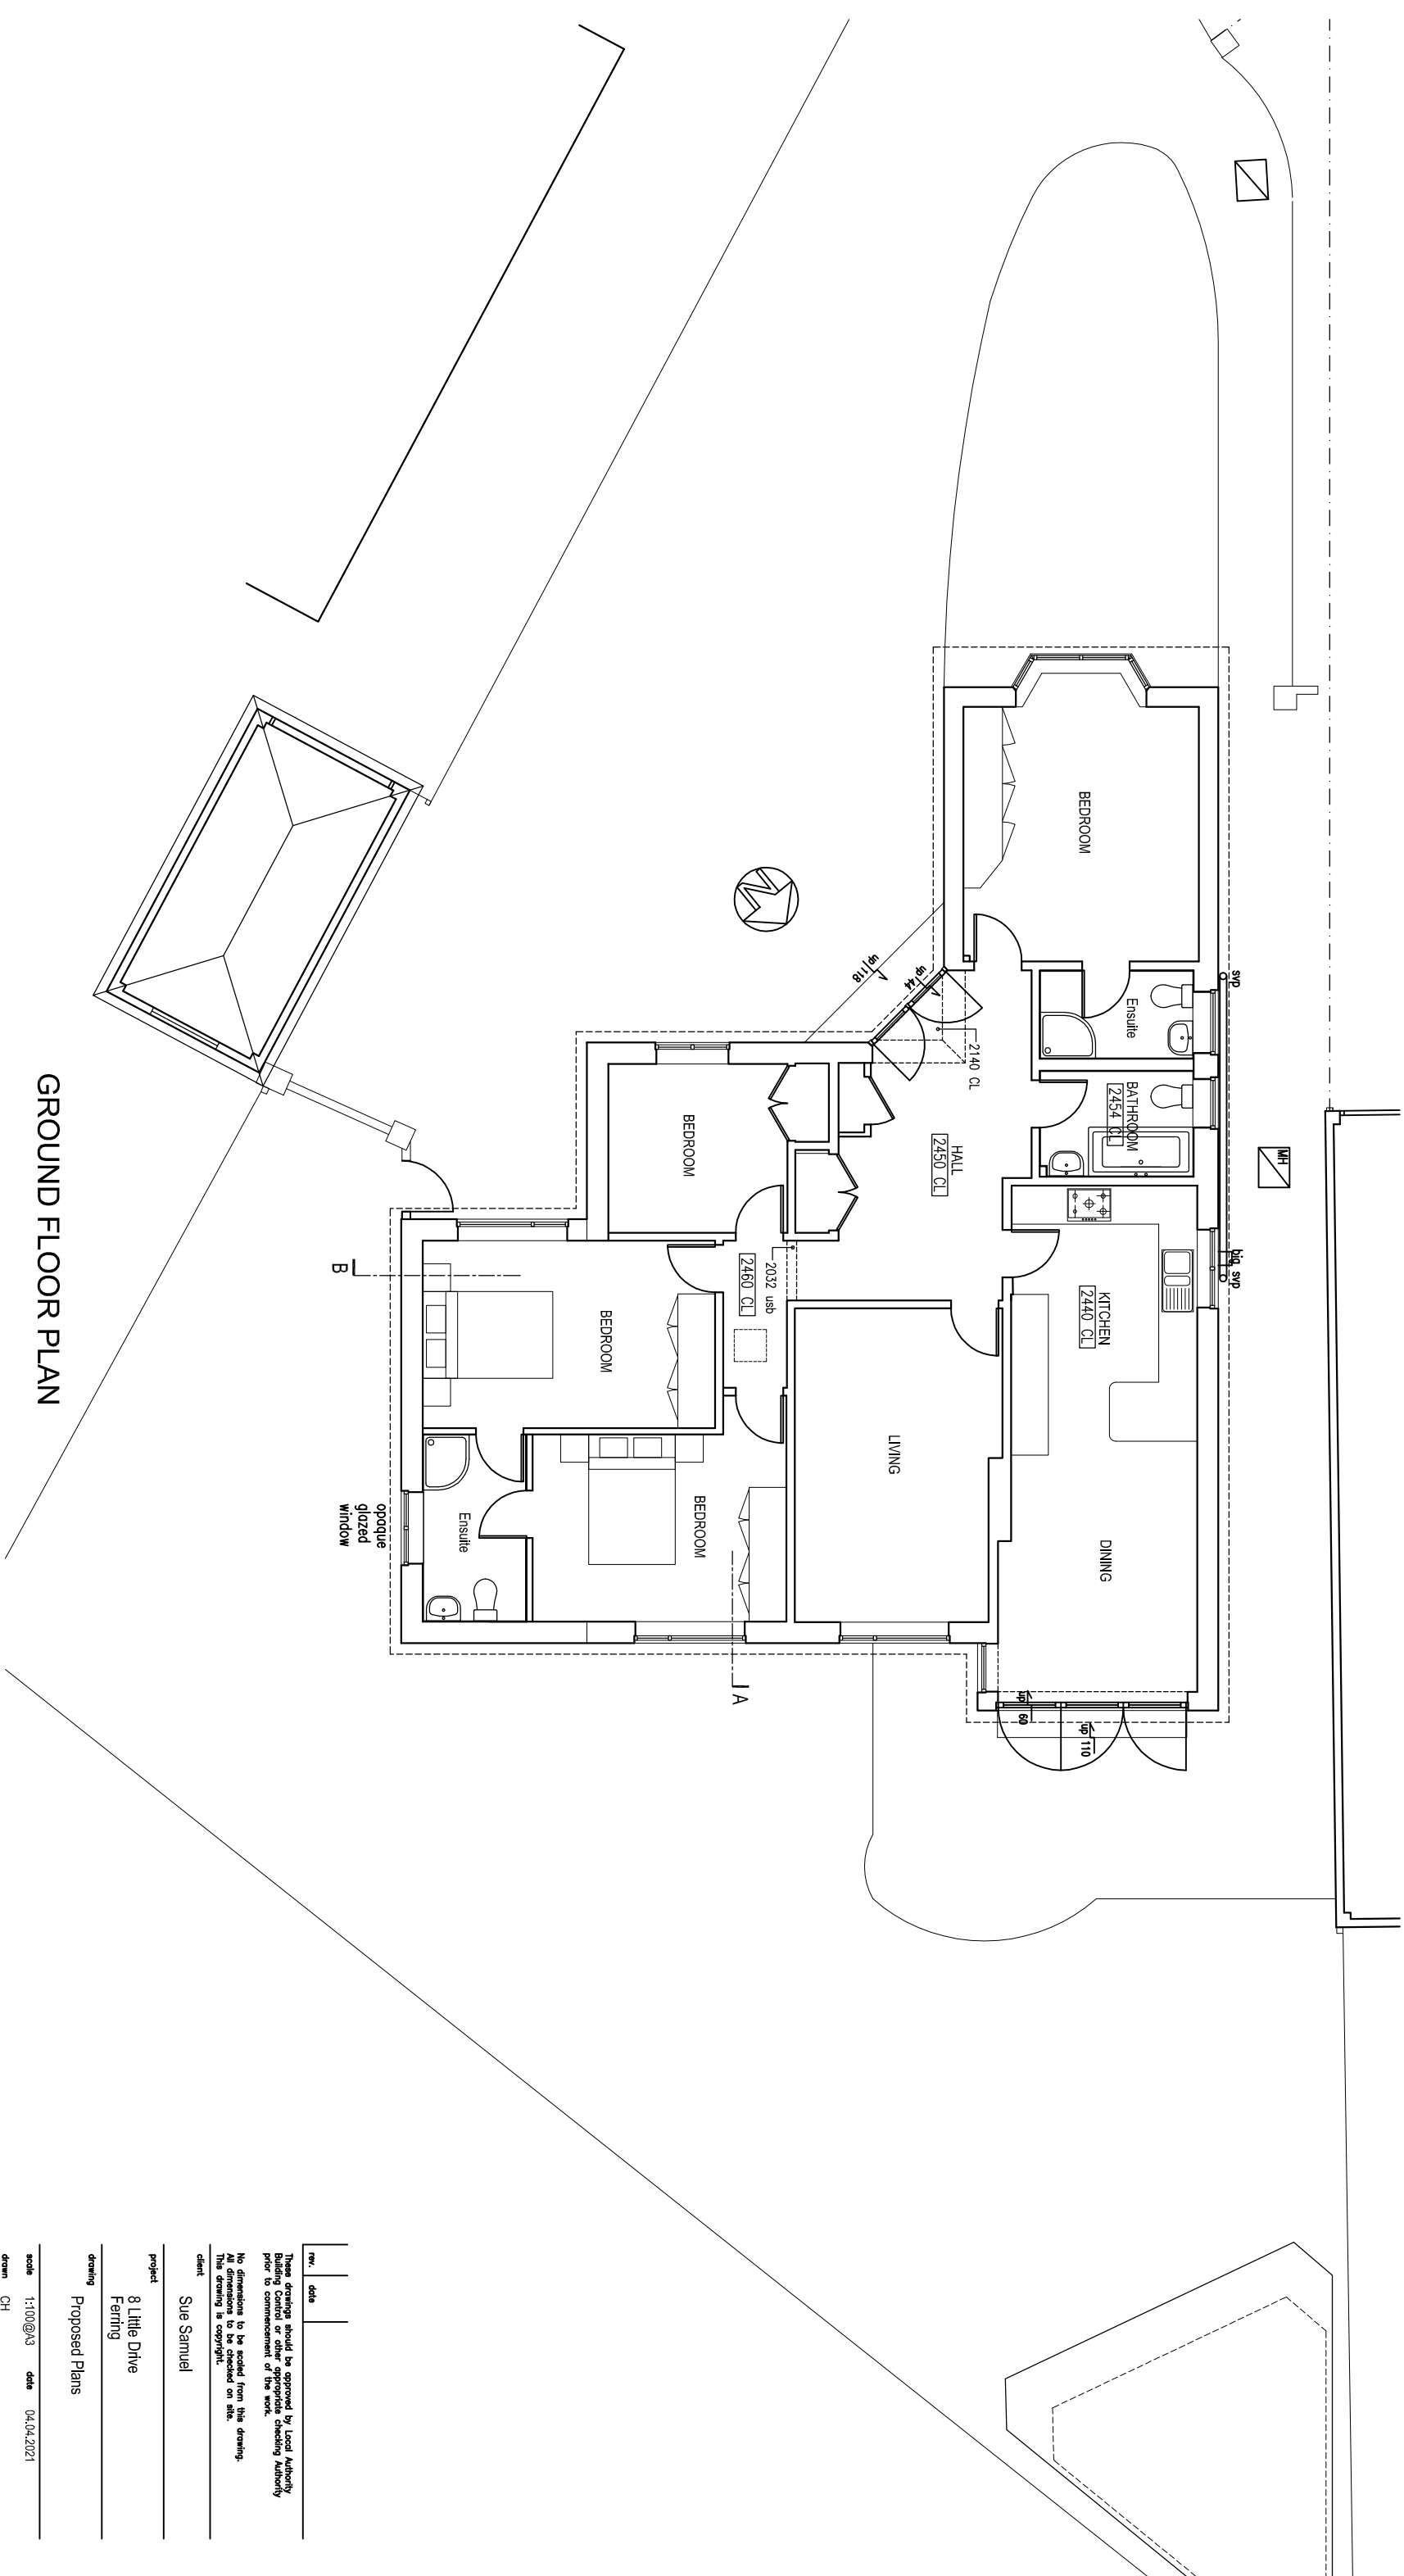

rev.	date

These drawings should be approved by Local Authority Building Control or other appropriate checking Authority prior to commencement of the work.
No dimensions to be scaled from this drawing.
This drawing is copyright.

client
Sue Samuel

project
8 Little Drive
Ferring

drawing
Proposed Plans

scale	1:100@A3	date	04.04.2021
dwn	CH		

9 Kerton Road
Hove, East Sussex
BN3 9PG
tel: 01273 298317
fax: 01273 298317
e-mail: info@clairehaighassociates.co.uk



Claire Haigh
Associates Ltd
CH 1122 /005

rev.

1 metre @ 1:100 on A3

10 metres @ 1:100 on A3