


FRONT (SOUTH) ELEVATION


SIDE (EAST) ELEVATION

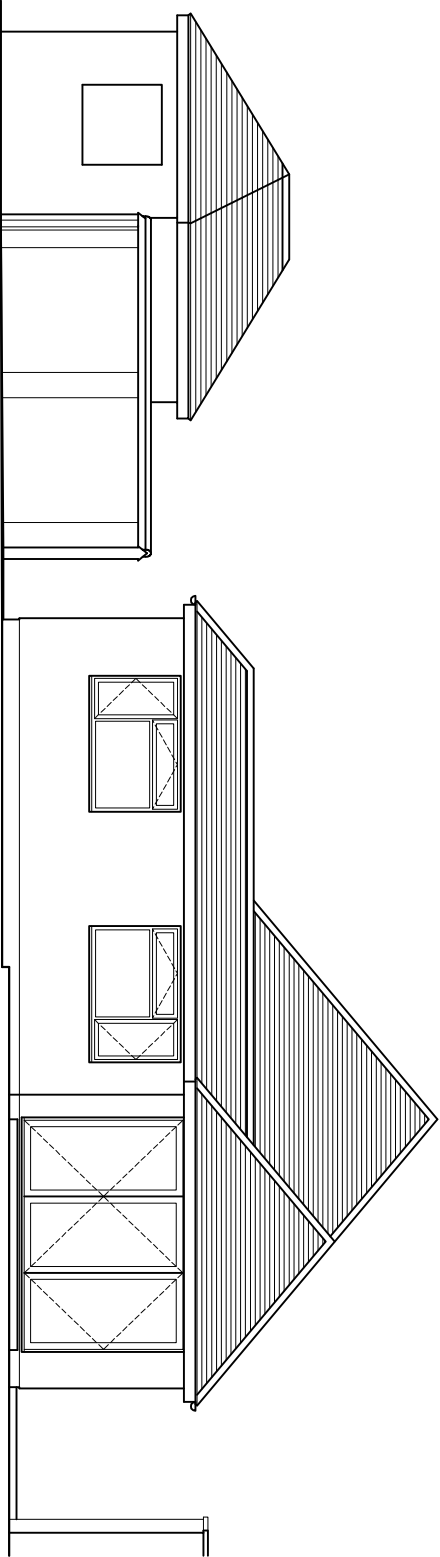

REAR (NORTH) ELEVATION



10 metres @ 1:100 on A3

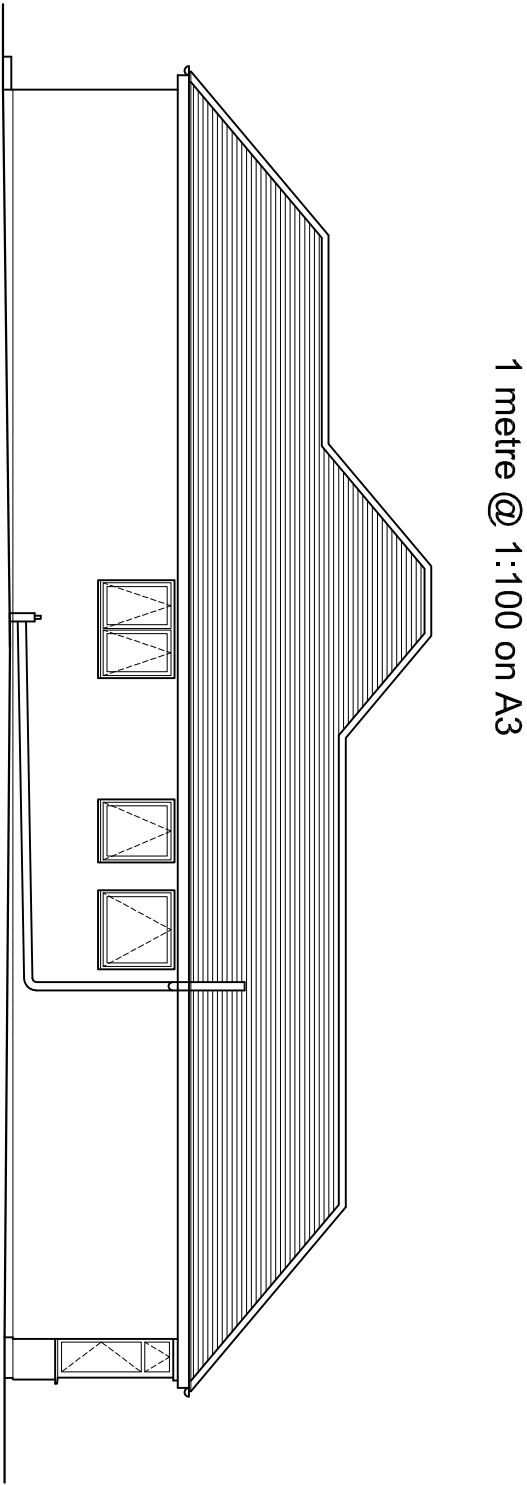

SIDE (WEST) ELEVATION

1 metre @ 1:100 on A3

rev.	date
------	------

These drawings should be approved by Local Authority Building Control or other appropriate checking Authority prior to commencement of the work.
No dimensions to be scaled from this drawing.
This drawing is copyright.

client
Sue Samuel

project
8 Little Drive
Farning

drawing
Existing Elevations

scale	1:100@A3	date	03.03.2021
drawn	BBB		

9 Kenton Road
Farningham, East Sussex
BN3 4PG
tel: 01273 298217
fax: 01273 298217
e-mail: info@starchitectural.co.uk



CH 1122 /004

rev.