




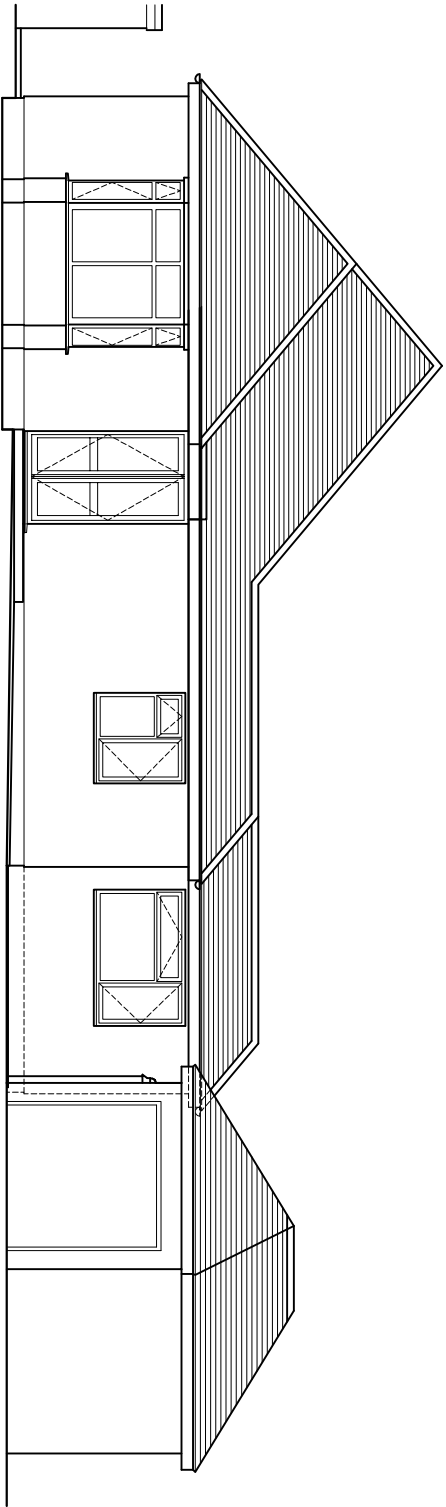

FRONT (SOUTH) ELEVATION

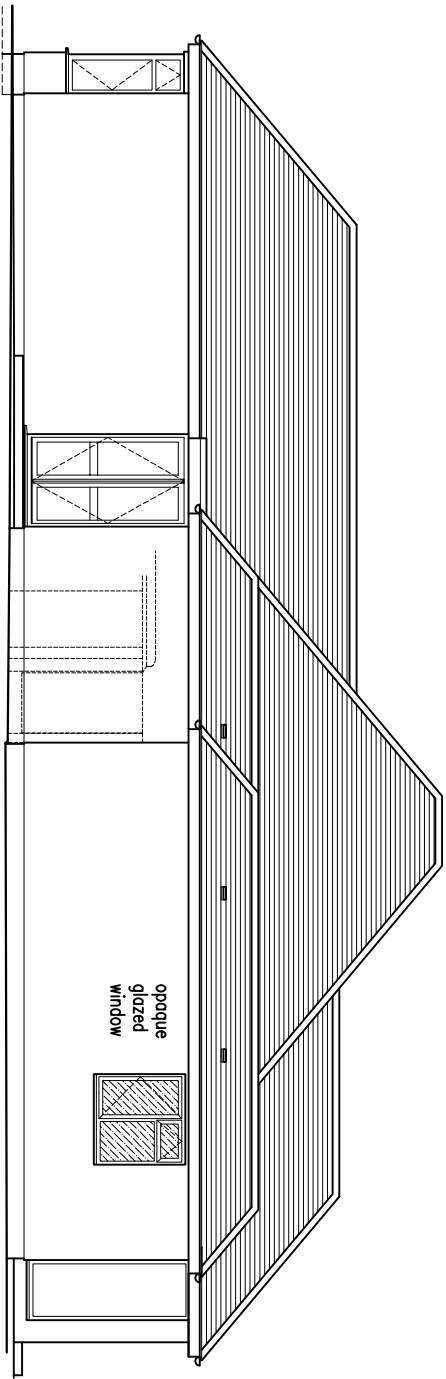

SIDE (EAST) ELEVATION

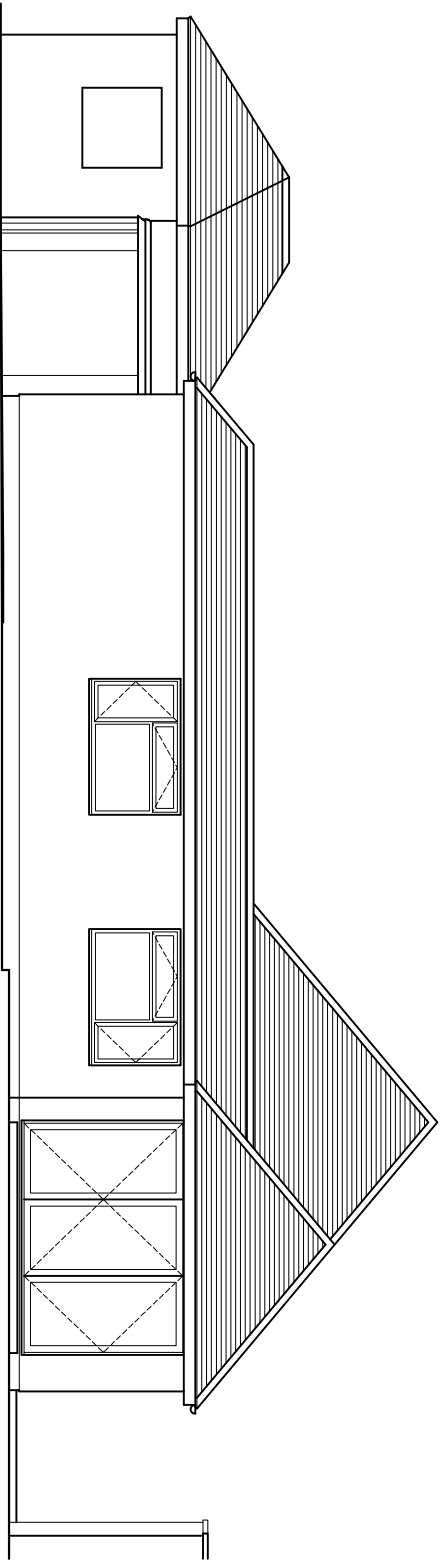


REAR (NORTH) ELEVATION

10 metres @ 1:100 on A3



1 metre @ 1:100 on A3

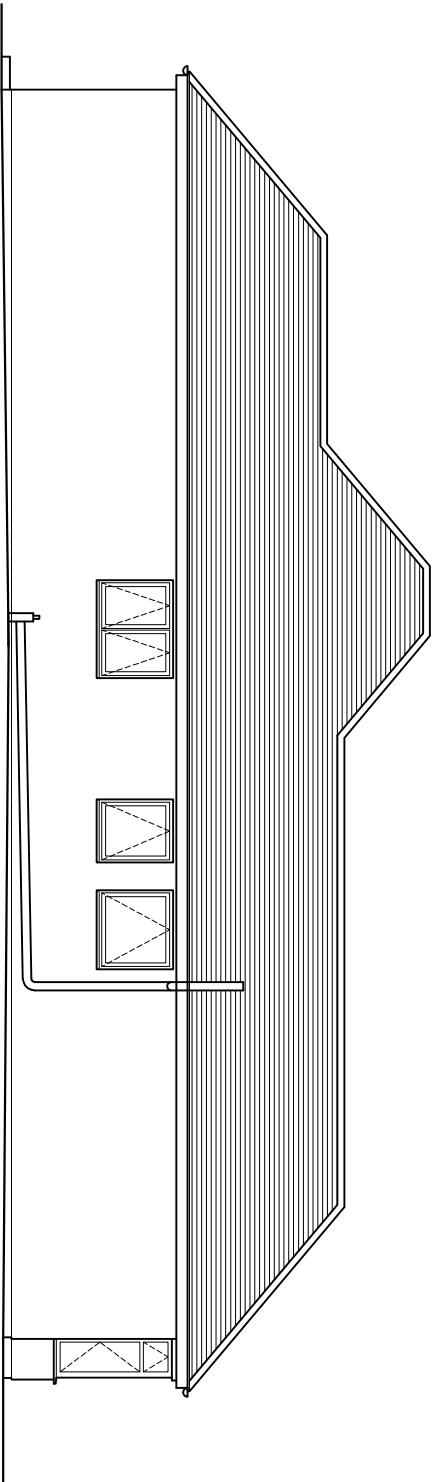

SIDE (WEST) ELEVATION

rev.	date
------	------

These drawings should be approved by Local Authority Building Control or other appropriate checking Authority prior to commencement of the work.

No dimensions to be scaled from this drawing. All dimensions to be checked on site. This drawing is copyright.

client
Sue Samuel

project
8 Little Drive
Farning

drawing
Proposed Elevations

scale	1:100@A3	date	04.04.2021
drawn	CH		

9 Kenton Road
Farningham, East Sussex
BN3 4PG
tel: 01273 298217
fax: 01273 298217
e-mail: info@starchitectural.co.uk



CH 1122 /007

rev.