


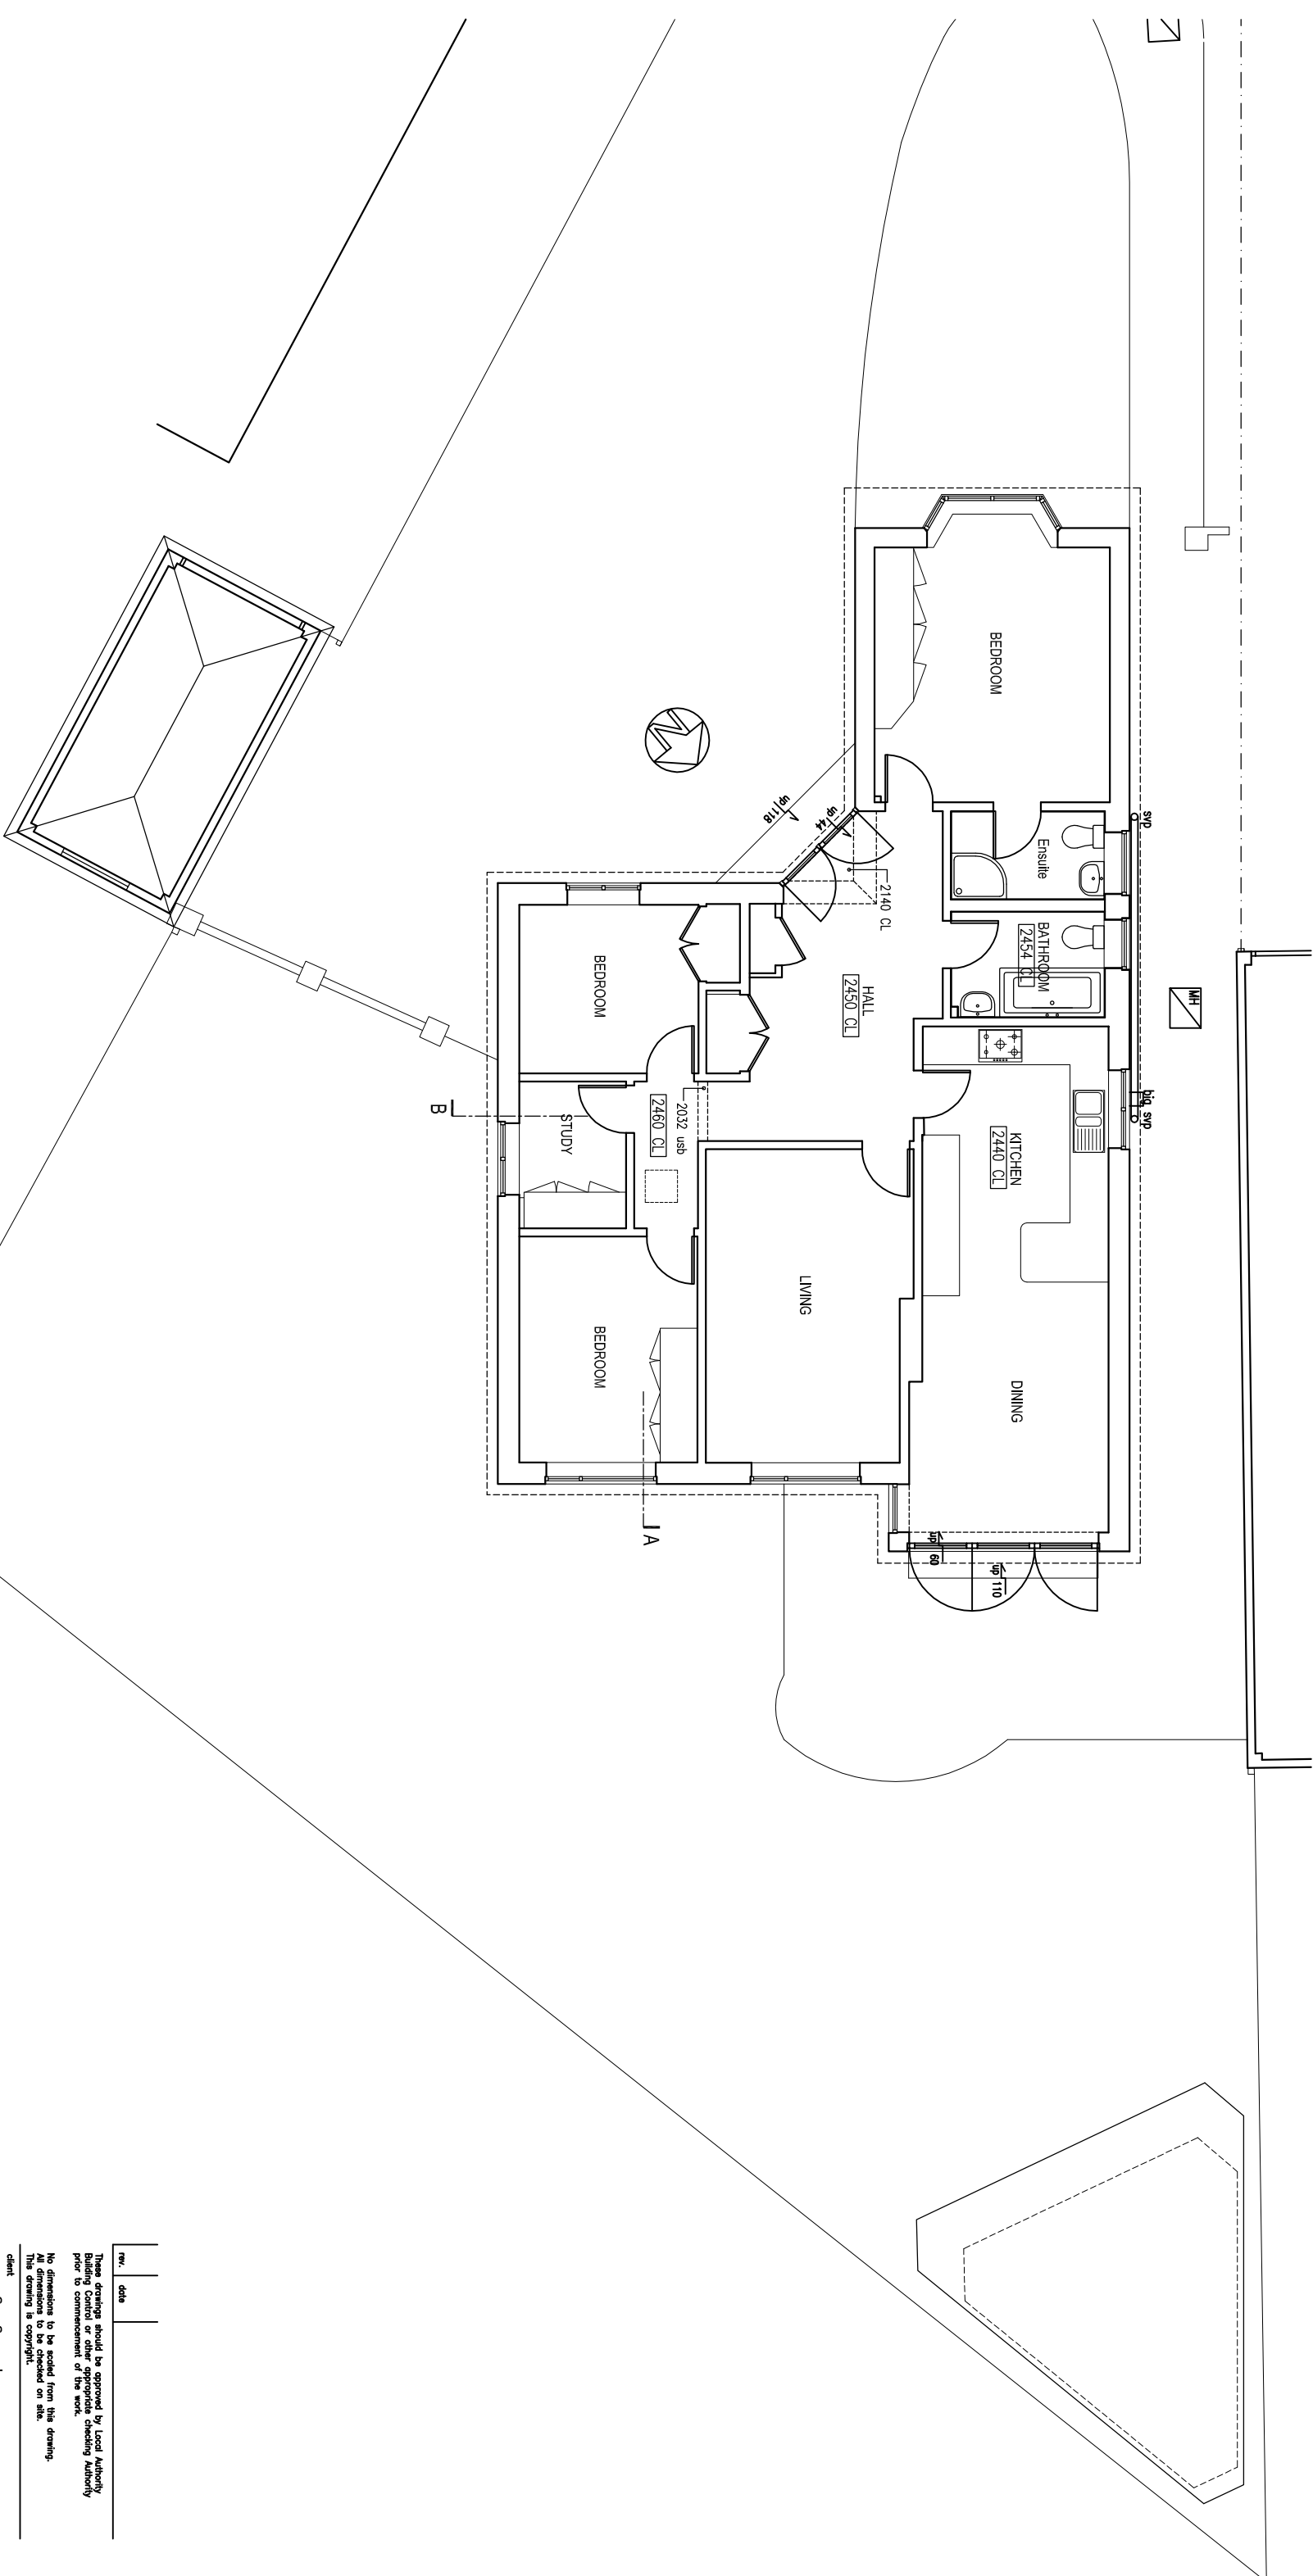

GROUND FLOOR PLAN

10 metres @ 1:100 on A3

1 metre @ 1:100 on A3

rev.	date

These drawings should be approved by Local Authority Building Control or other appropriate checking Authority prior to commencement of the work.
No dimensions to be scaled from this drawing.
This drawing is copyright.

client Sue Samuel

project 8 Little Drive
Ferring

drawing Existing Plans

scale	1:100@A3	date	03.03.2021
drawn	BBB		

9 Kerton Road
Hove, East Sussex
BN3 9PG
tel: 01273 298317
fax: 01273 298317
e-mail: info@clairehaighassociates.co.uk



CH 1122 /002

rev.