



10 metres @ 1:100 on A3


1 metre @ 1:100 on A3

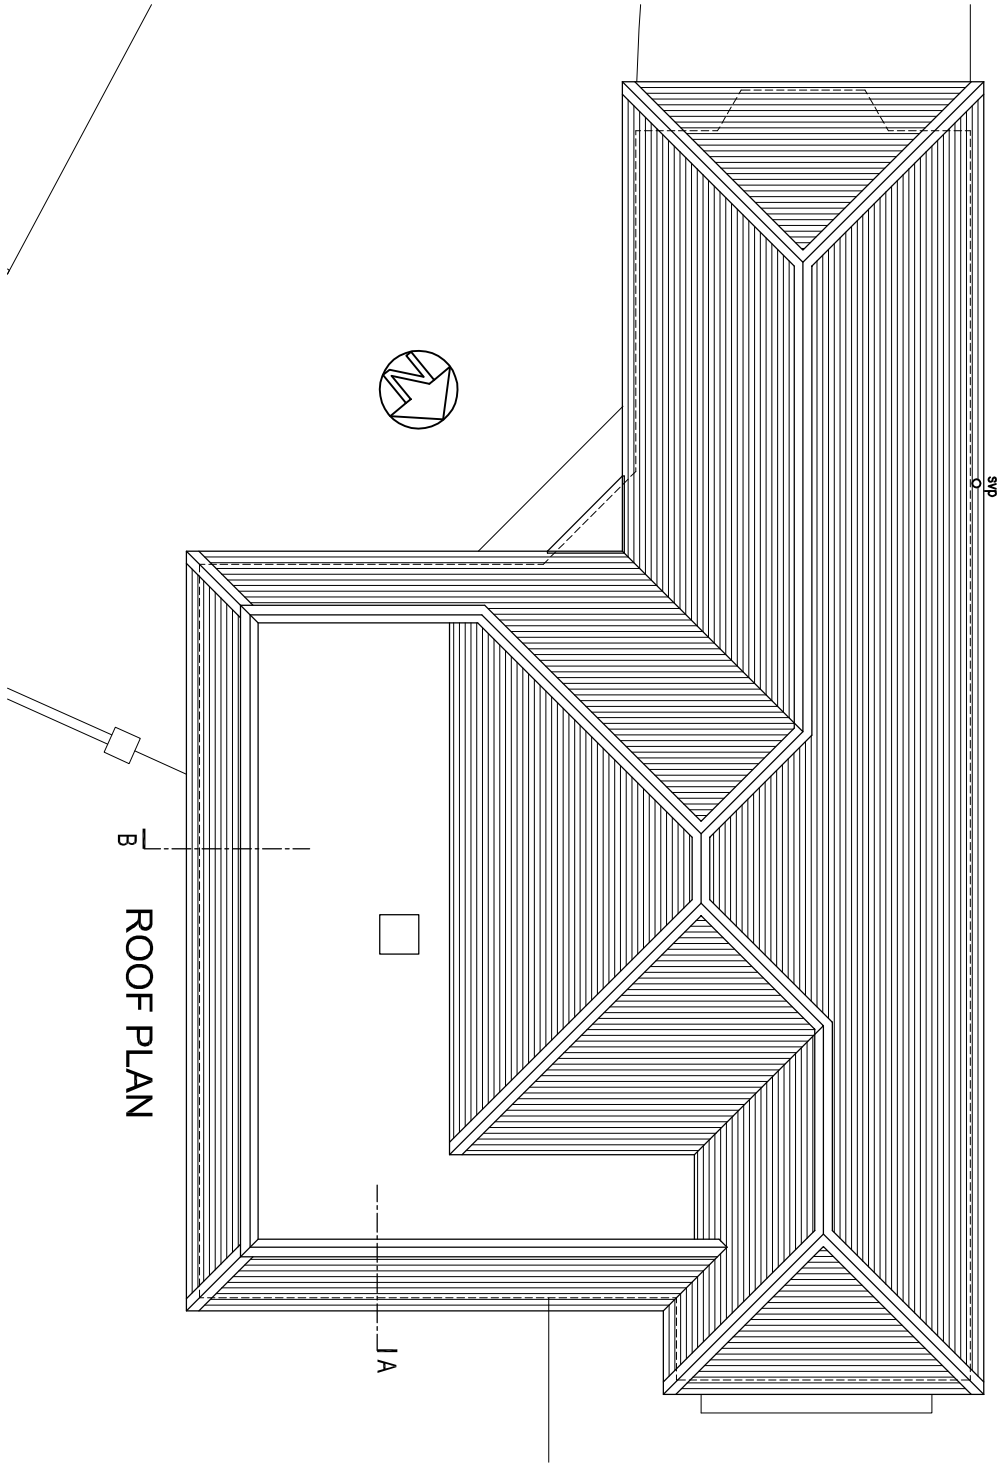

ROOF PLAN

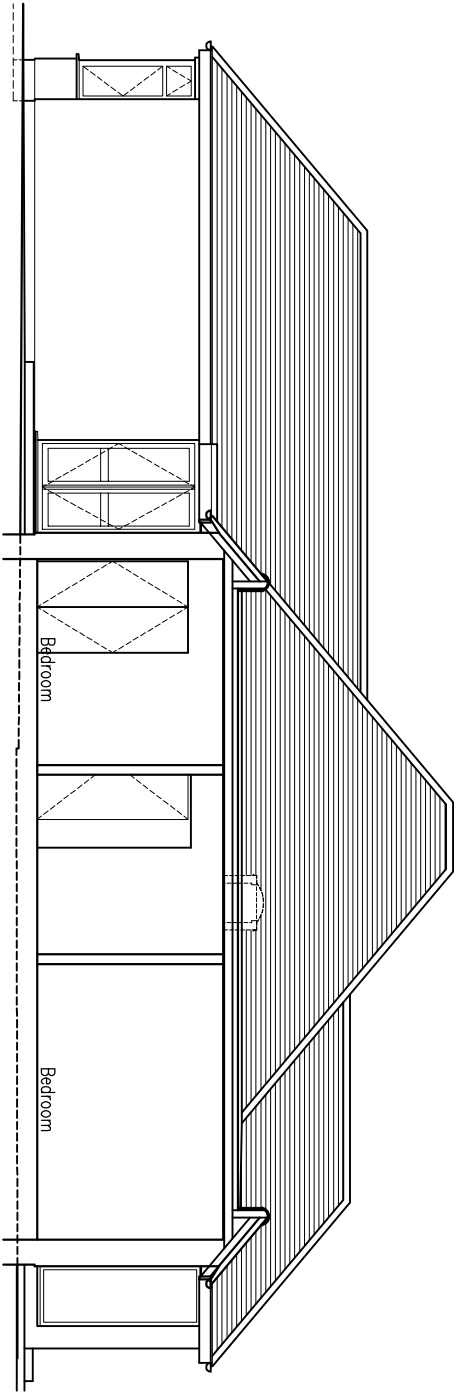

SECTION A : A

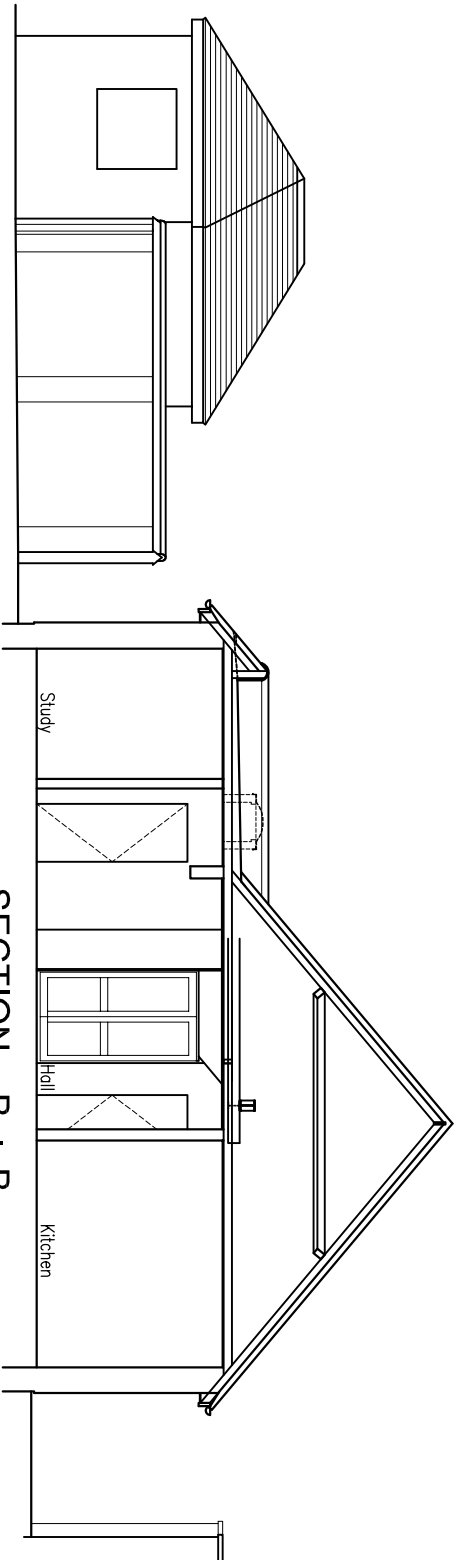

SECTION B : B

rev.	date

These drawings should be approved by Local Authority Building Control or other appropriate checking Authority prior to commencement of the work.

No dimensions to be scaled from this drawing.
The drawing is copyright.

client
Sue Samuel

project
8 Little Drive
Ferring

drawing
Existing Roof Plan and Sections

scale	1:100@A3	date	03.03.2021
drown	B88		

9 Kanton Road
Hove, East Sussex
BN3 4PG

tel: 01273 298217
fax: 01273 298217
e-mail: info@clairehaigharchitects.co.uk



Claire Haigh
Associates Ltd

CH 1122 /003	rev.
--------------	------