

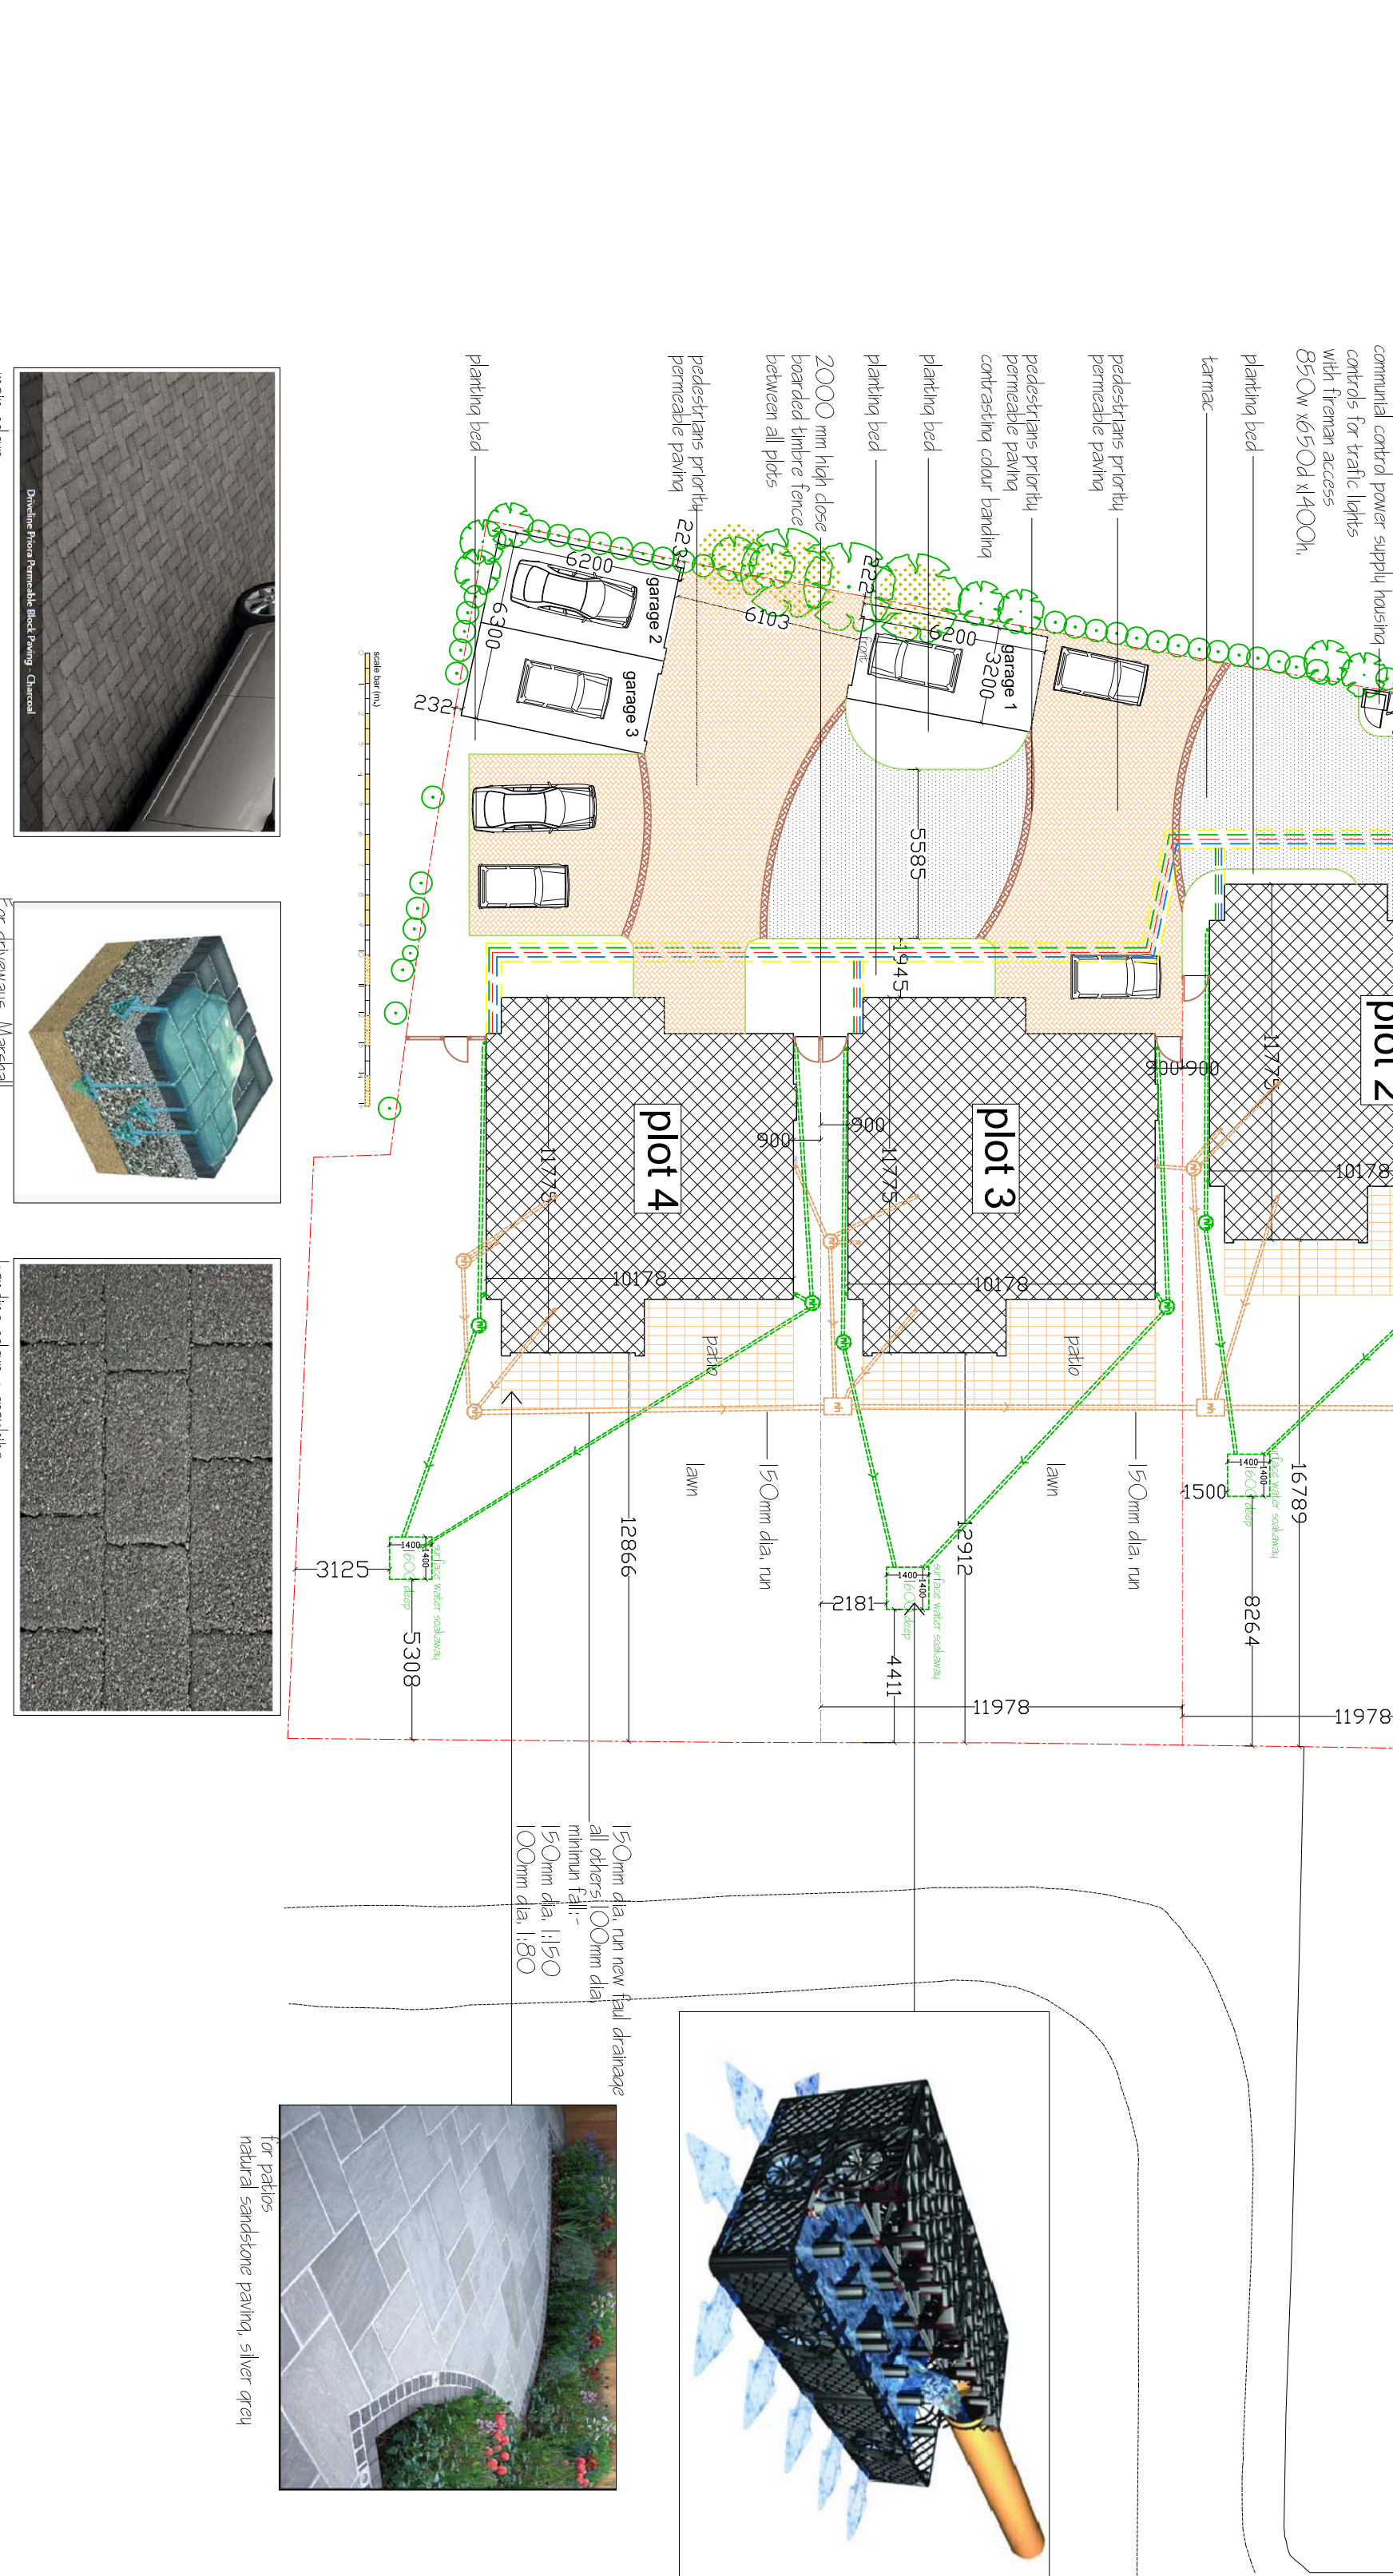


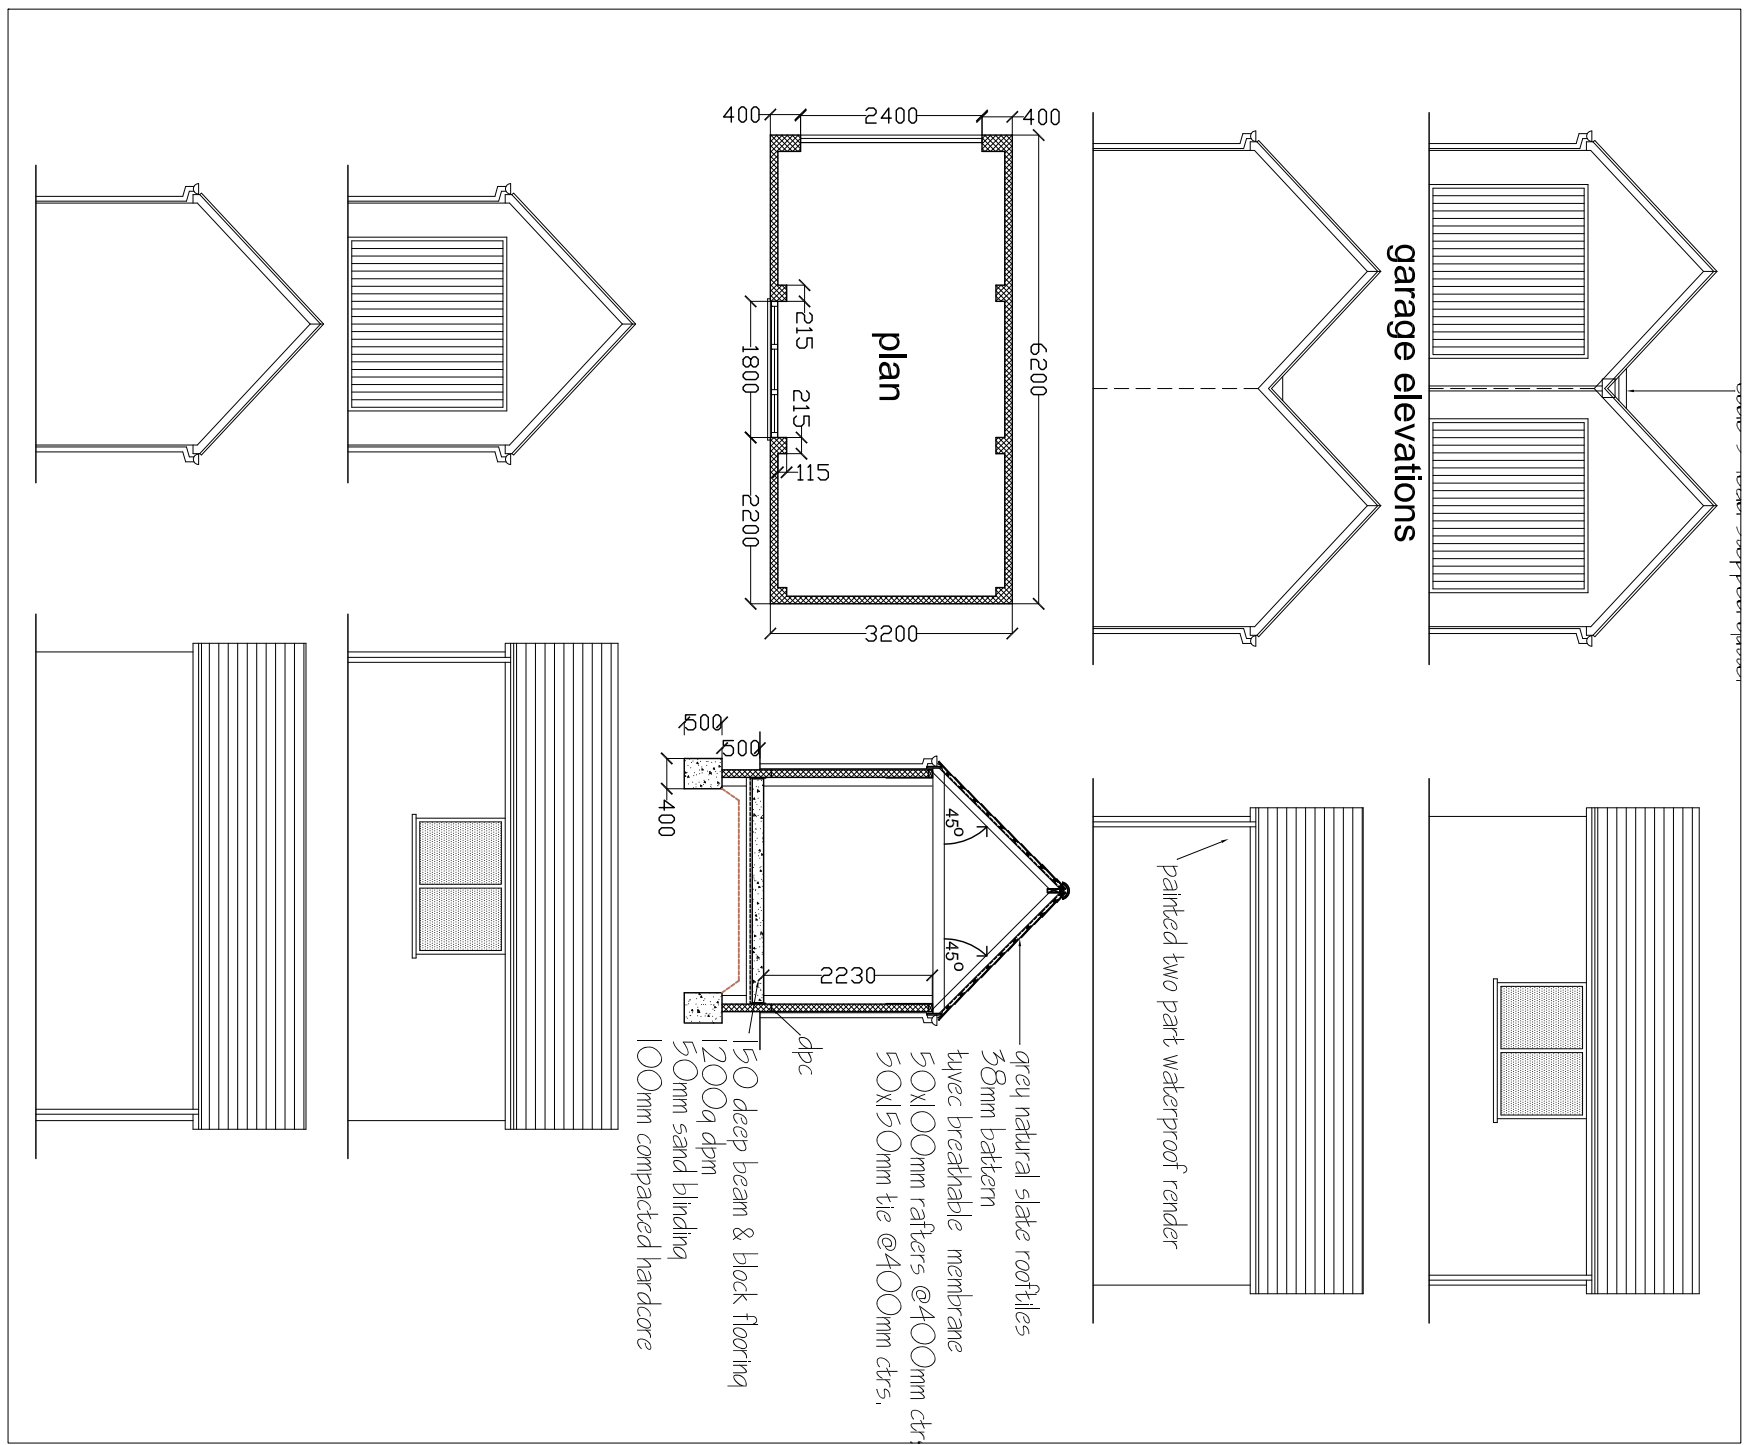

Rev.	Initial	Date	NOTES

REVISIONS

SED ASSOCIATES

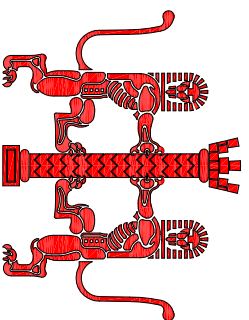

CLIENT

Mr A Cornell

PROJECT

44 Fernham Lane, Ferry, Worthing

Proposed four bungalows

SCALE 1:200 & 100 @ A1
DATE 5.02.2018
DRAWN sed
DWG No. 628-11 rev.

CHARTERED ARCHITECT
18 Russell Green Close Purley CR8 2PR
Tel : 020 8668 0293
Fax: 020 8645 9882
Mobile 07956 166482
Email: a.sutton@sed.co.uk

