



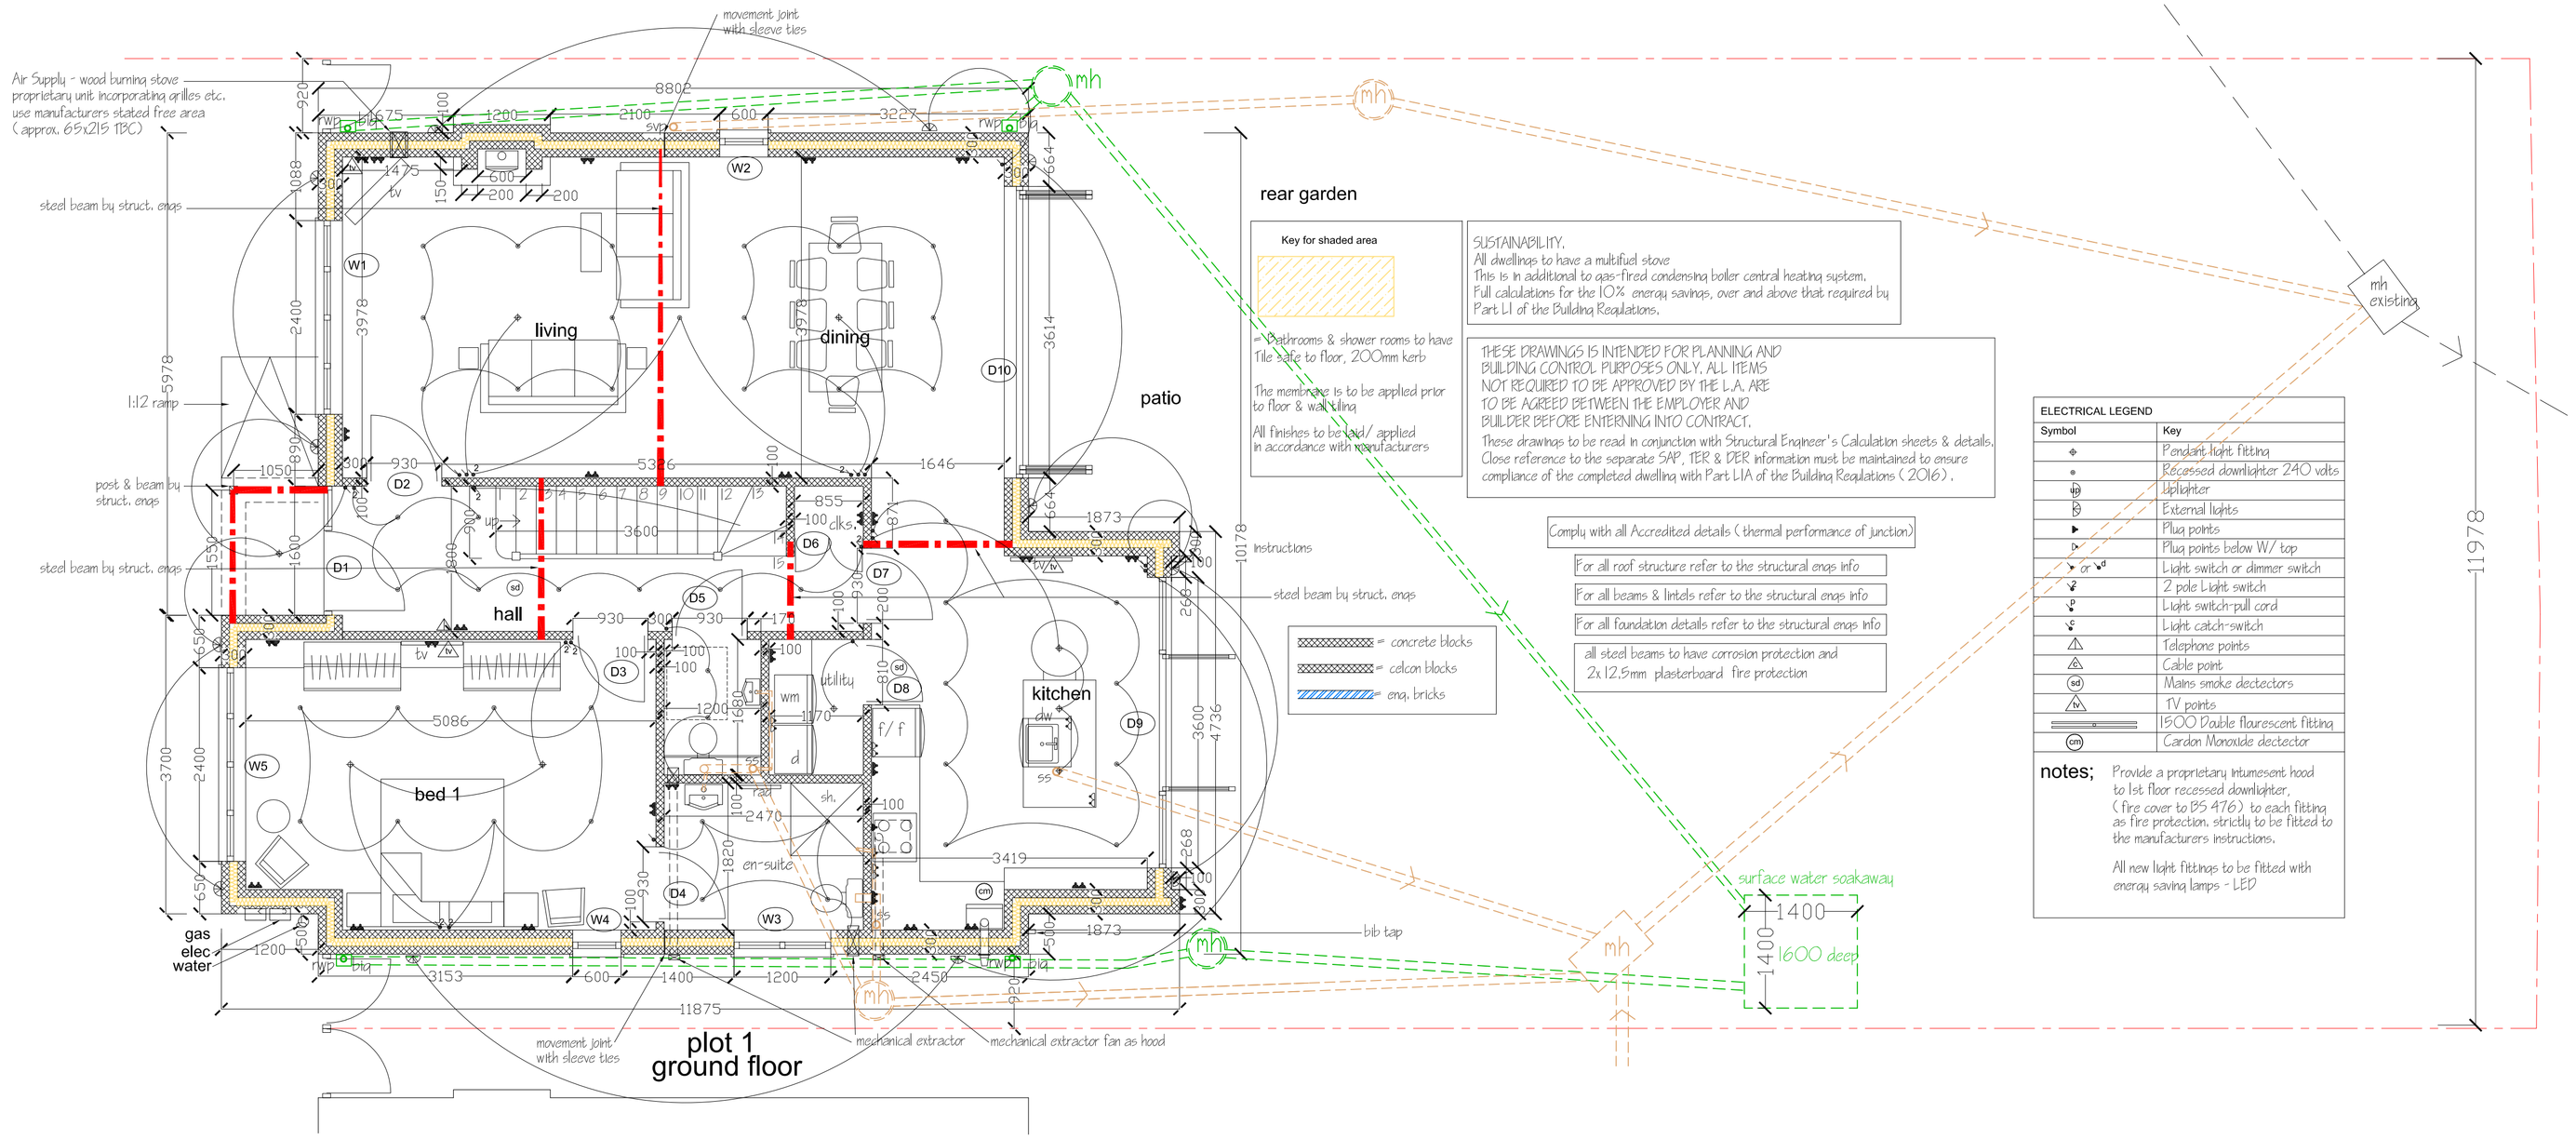

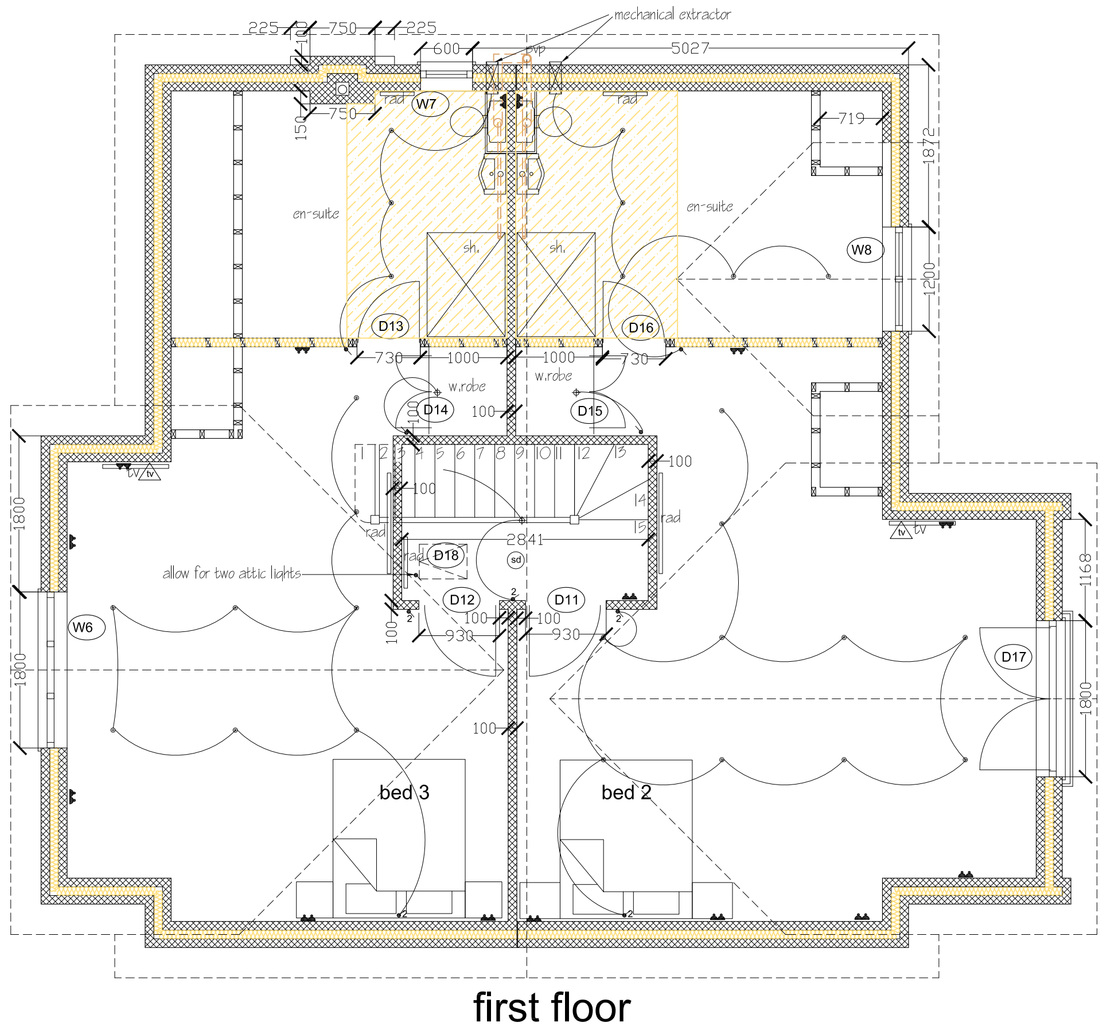

REVISIONS

Rev.	Initial	Date	NOTES

SED ASSOCIATES

RIBA

CHARTERED ARCHITECT

18 Russell Green Close Purley CR8 2NR
Tel : 020 8668 0239
Fax: 020 8645 9882
Mobile: 07956 166482
Email: easmondura@rocketmail.com

CLIENT: Mr A Cornell

PROJECT: 44 Ferringham Lane, Ferring, Worthing BN12 5LU
Proposed four bungalows

TITLE: Plans & elevations

SCALE 1:50 & 100 @ A1
DATE 5.02.2018
DRAWN sed
DWG No. 628-08 rev.

ARUN DISTRICT COUNCIL FG/0418/00C