



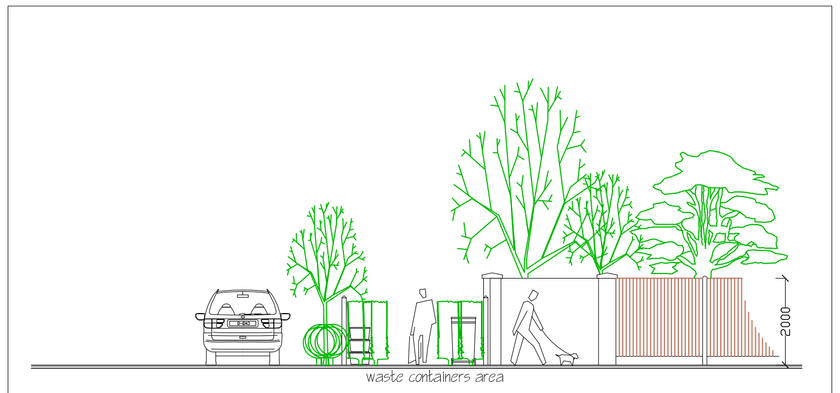



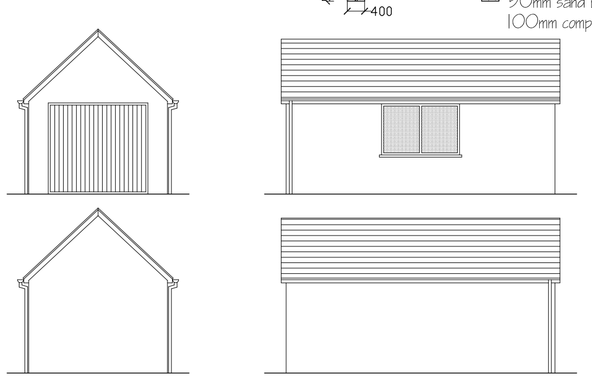


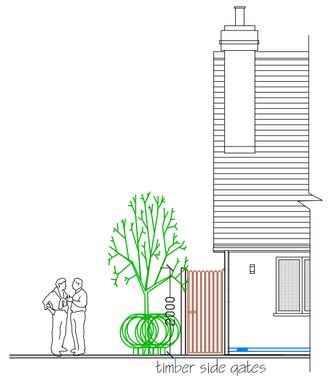






covered cycle parking

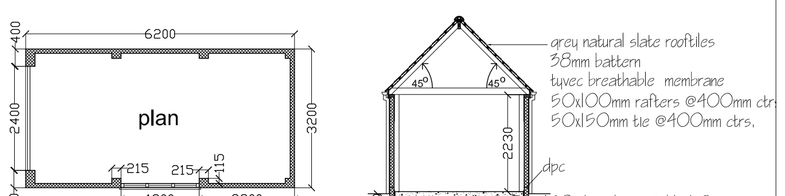




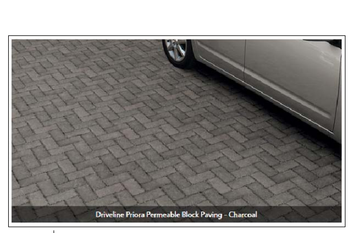


main colour

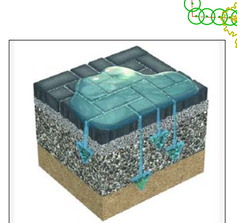
For driveways, Marshall
Driveline Priora permeable block paving


banding colour - graphite

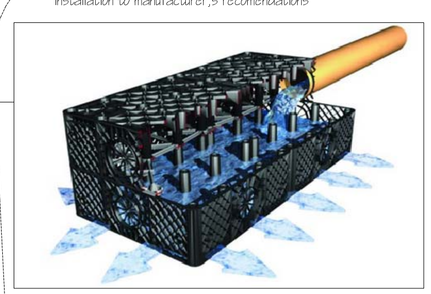
for patios
natural sandstone paving, silver grey




REVISIONS

| Rev. | Initial | Date | NOTES |
|---|---|---|---|
| A | sed | 17.5.18 | - soakaway spec. added |
| B | sed | 29.5.18 | - note added to retain all existing boundary hedge indicative plants shown at all boundaries. |



SED ASSOCIATES

CHARTERED ARCHITECT
18 Russell Green Close Purley CR8 2NR
Tel : 020 8668 0239
Fax: 020 8645 9882
Mobile: 07956 166482
Email: easmondaura@rocketmail.com


RIBA

CLIENT: Mr A Cornell

PROJECT: 44 Ferringham Lane, Ferring, Worthing BN12 5LU
Proposed four bungalows

TITLE: Landscape & ext. works

SCALE 1:200 & 100 @ A1
DATE 5.02.2018
DRAWN sed
DWG No. 628-11 rev. B

ARUN DISTRICT COUNCIL PLANNING