



22, ONSLOW DRIVE, FERRING, BN12 5RS

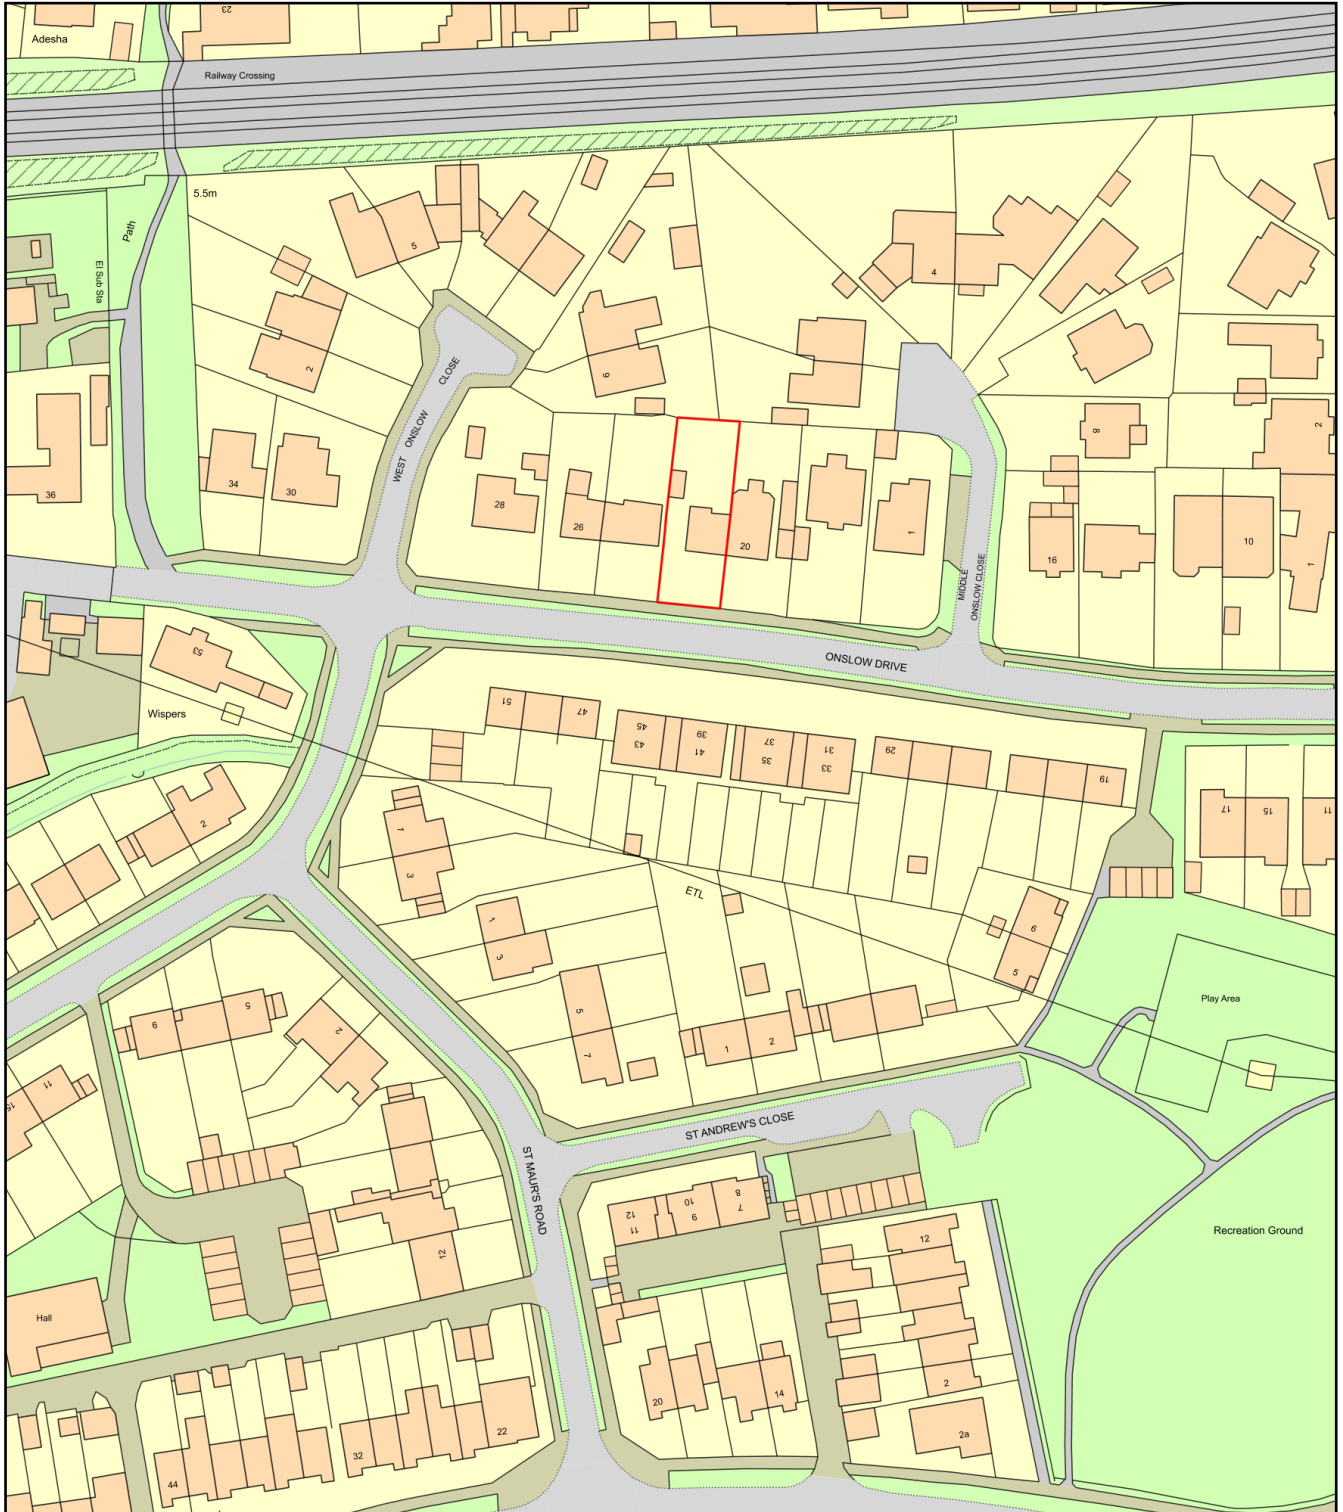

0 50
Metres

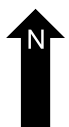

Plan Produced for: S. HAARIS

Date Produced: 31 Mar 2021

Plan Reference Number: TQRQM21090154224201

Scale: 1:1250 @ A4