


WESTBURY FERRING ST.

DRAWING W3B

LAYOUT & ELEVATIONS
OF PROPOSED GARAGE

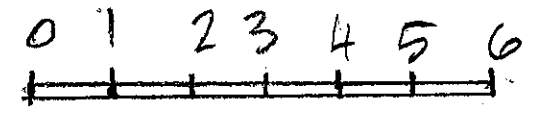


Scale in metres

Green felt roof


Oak effect
Composite
boards

EAST ELEVATION (1:100)
(WEST SIMILAR)

NORTH ELEVATION (1:100)

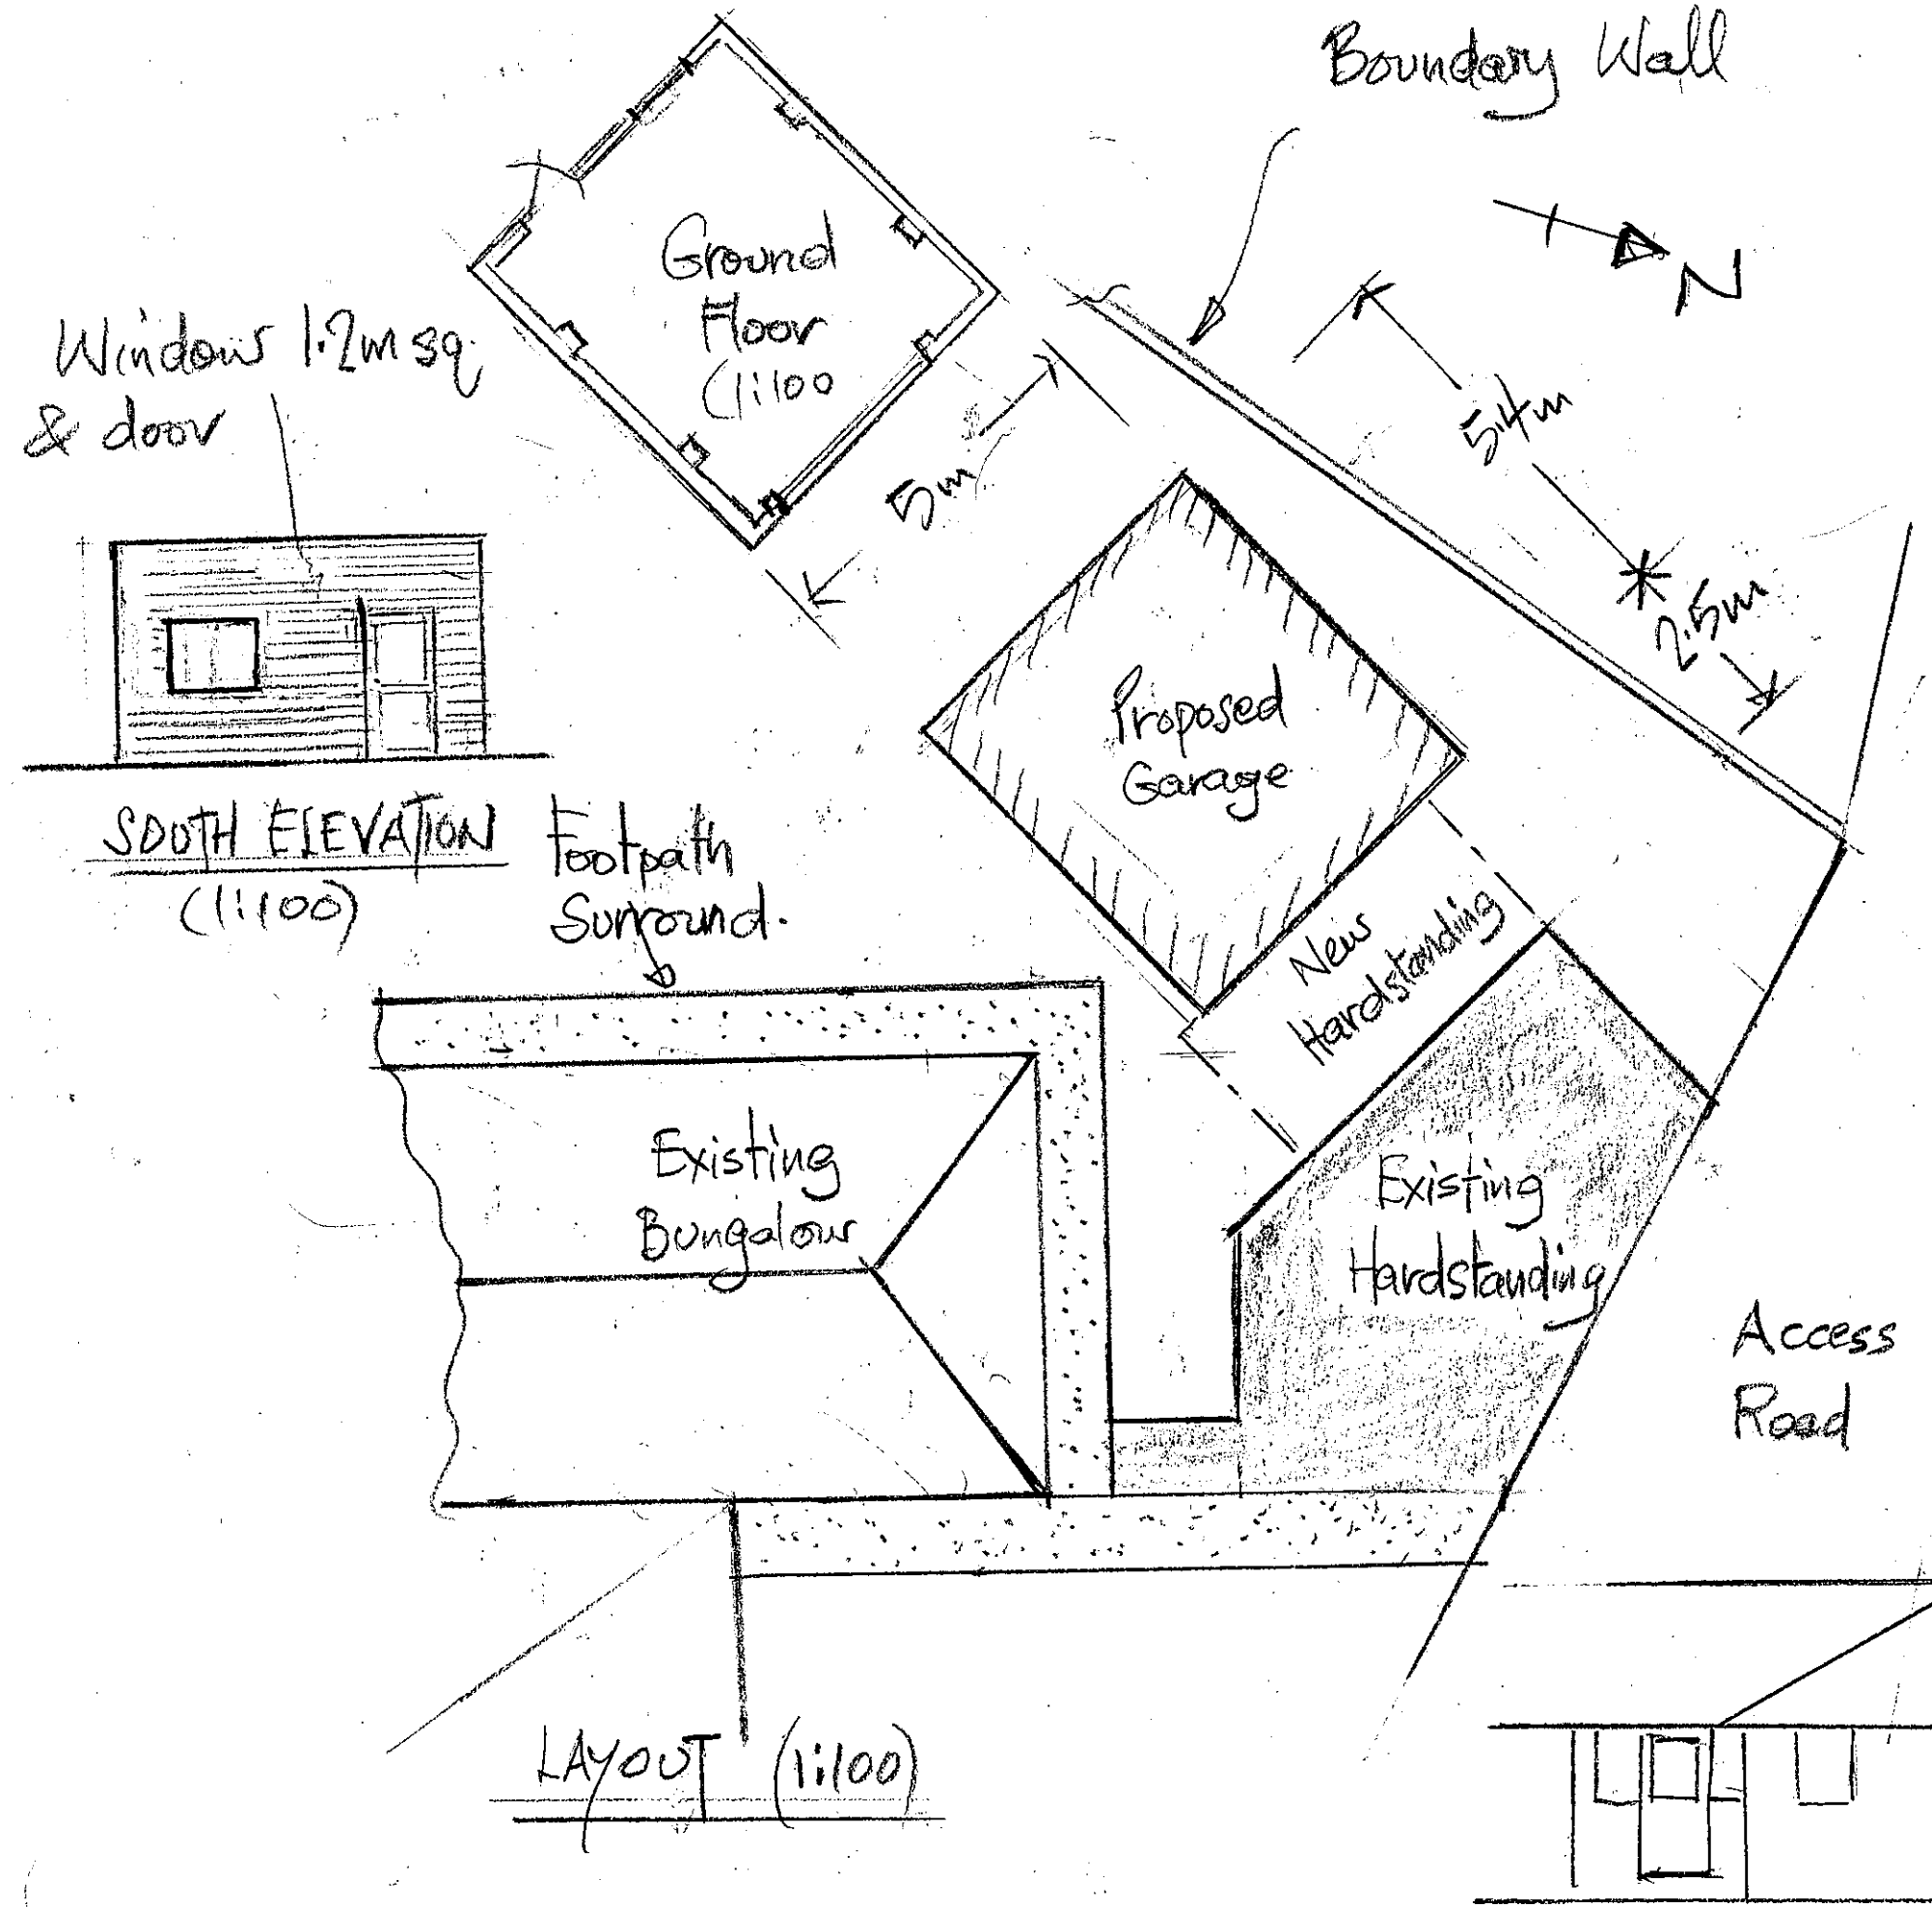

Windows 1.2m sq
& door

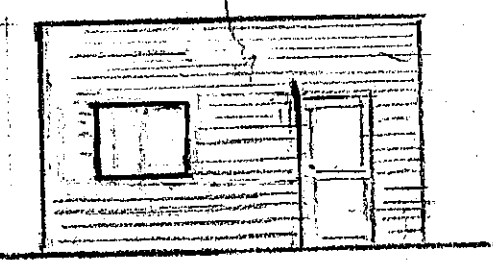

SOUTH ELEVATION
(1:100)

Footpath
Surround.

Existing
Bungalow



Proposed
Garage

New
Hardstanding

Existing
Hardstanding

Access
Road

LAYOUT (1:100)

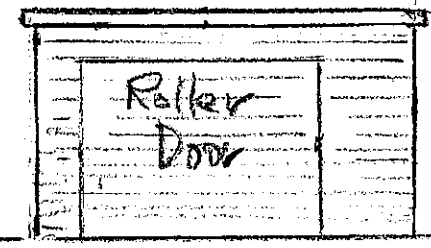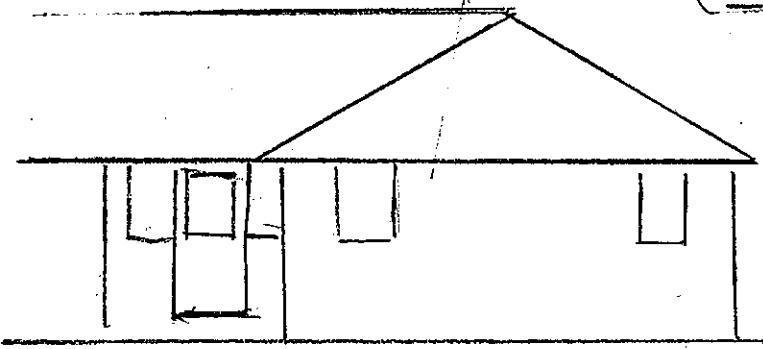

Ground