


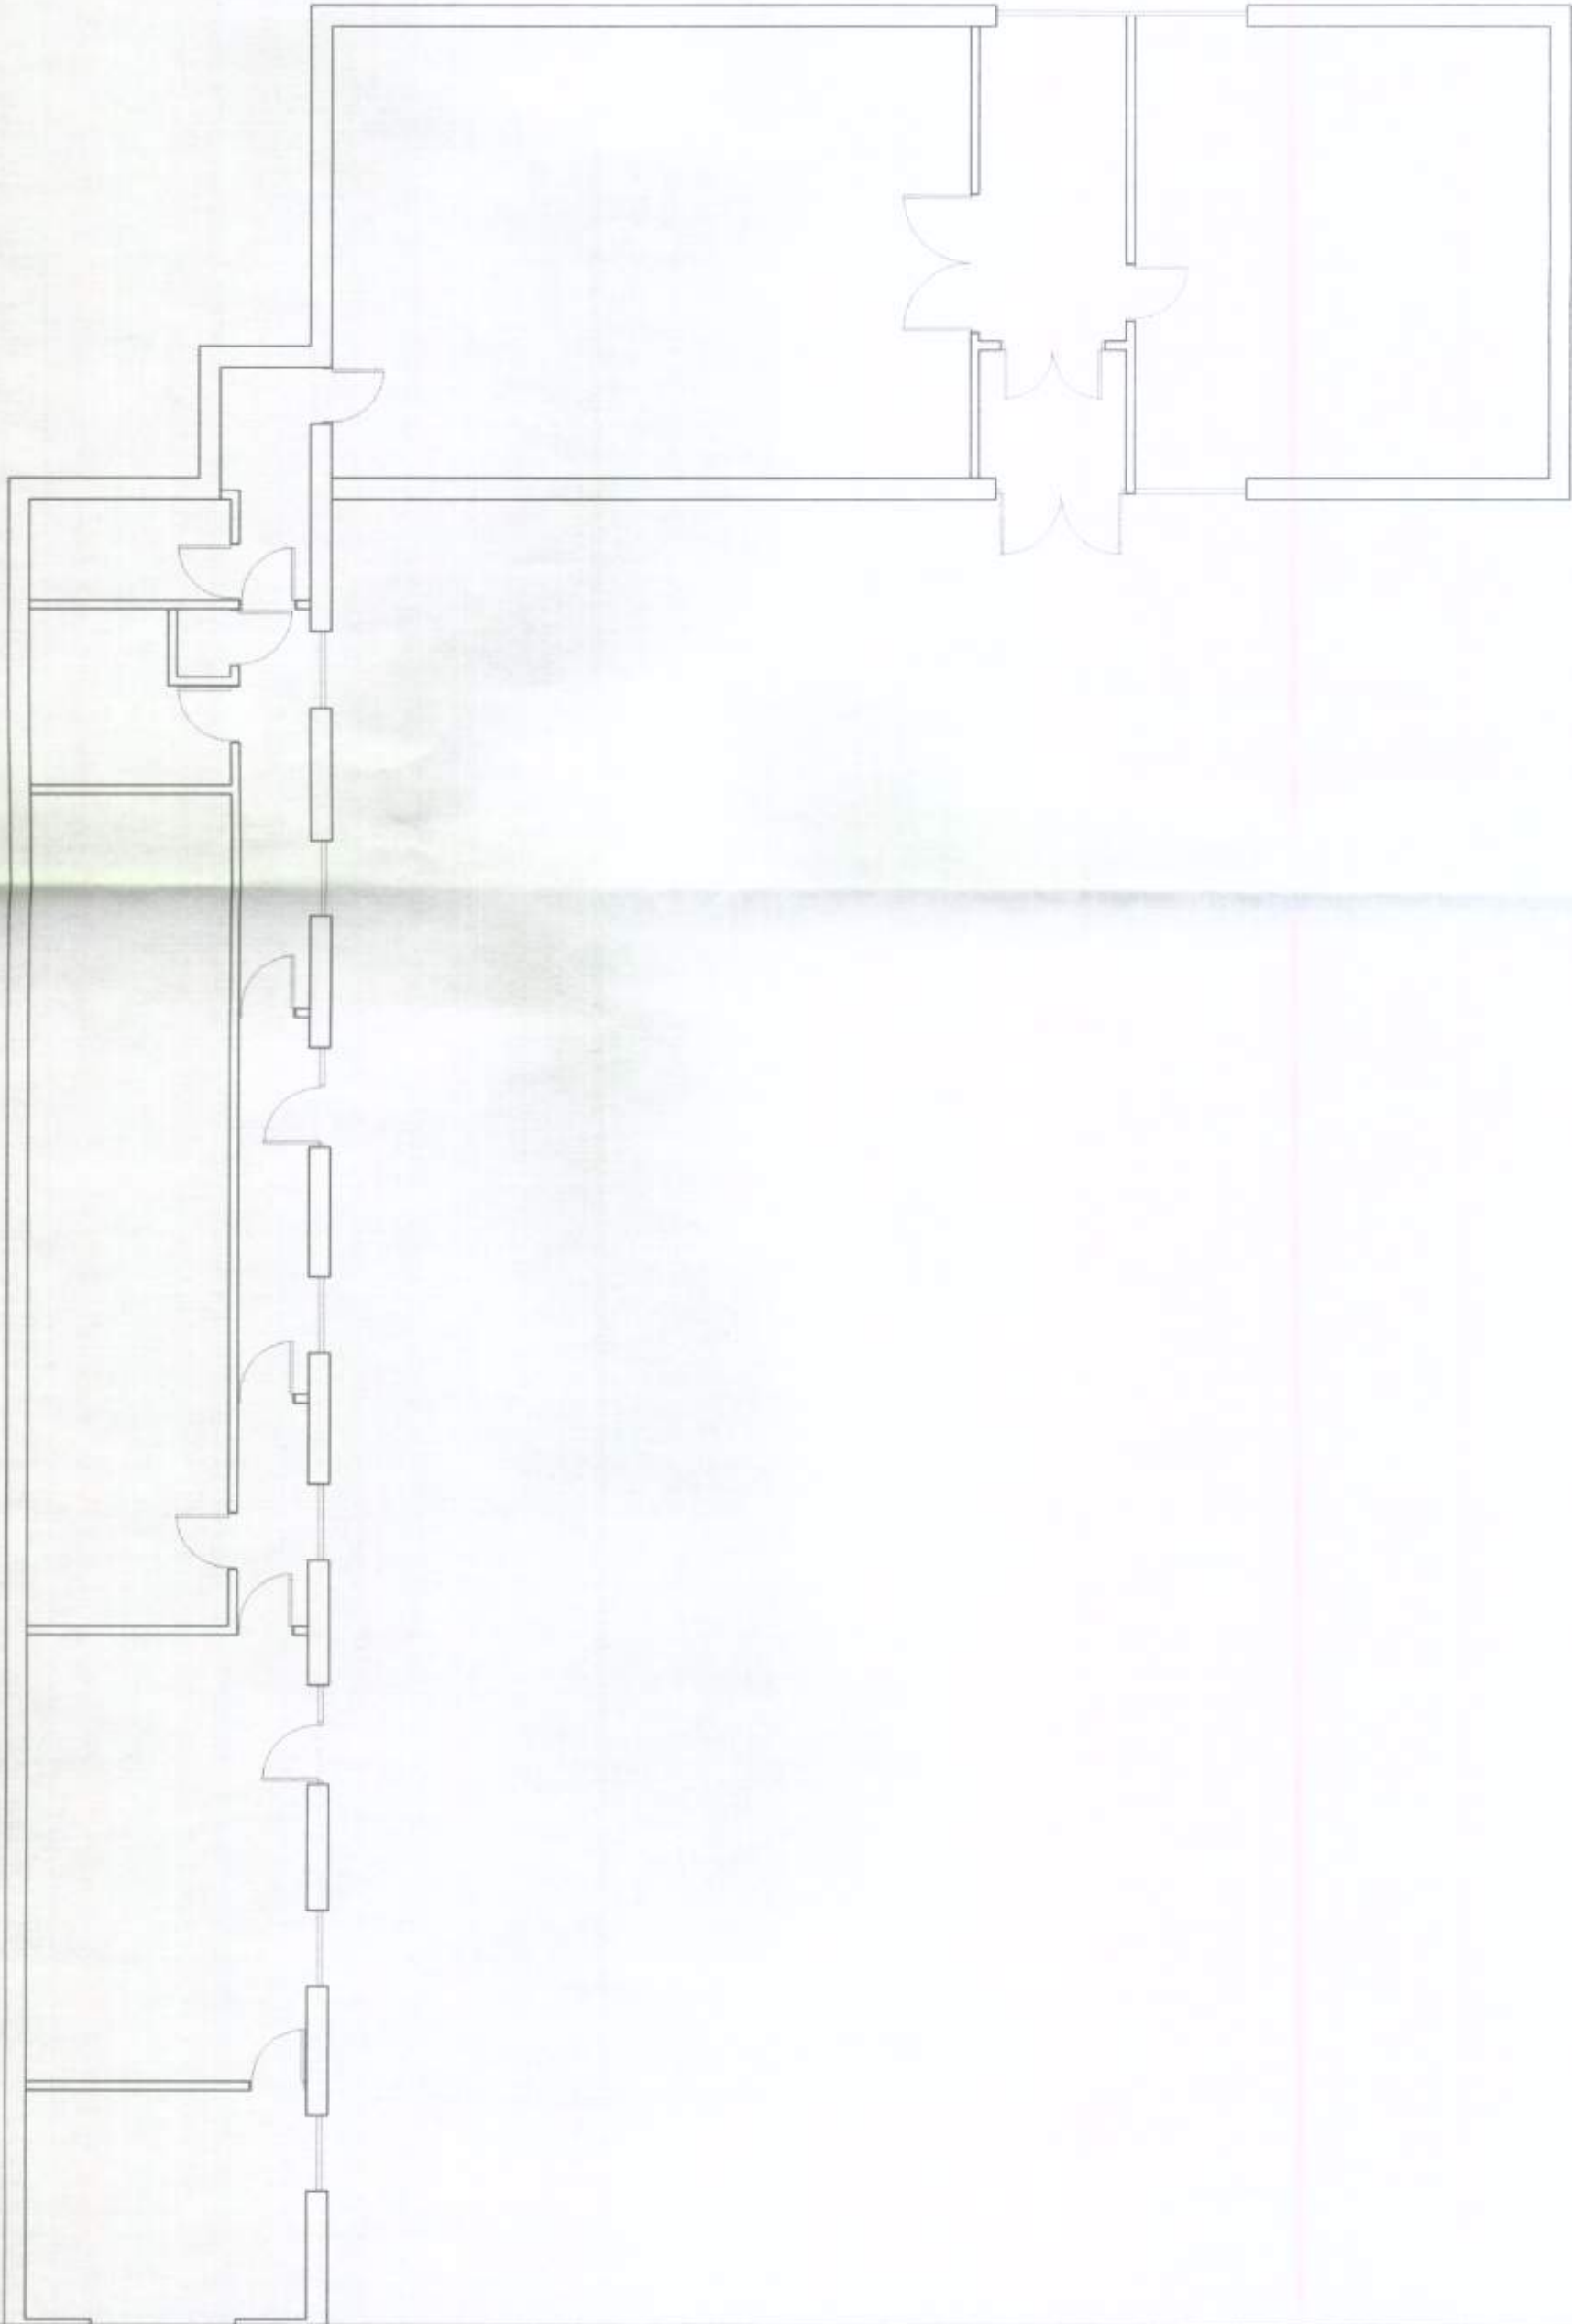

REVISIONS

Notes

- 1. These are computerised drawings for the purposes of obtaining planning & building regulations approvals & are based on certain overall measurements
- 2. Dimensions shown must not be relied upon and must be checked on site and verified prior to commencement of work
- 3. Where applicable this drawing is to be read in conjunction with other consultants' drawings & calculations
- 4. Do not scale from these drawings, except for planning purposes
- 5. Any Work undertaken prior to Planning and Building Regulations Approval is done so entirely at the Client's/Contractors own risk

© 2007

T. Murray

TIM MURRAY MBEng
BUILDING CONSULTANT



8 Shaw Close
Middleton - on - Sea
West Sussex, PO22 7TQ
Tel: 01243 586273

PROJECT DETAIL

THE OLD BARN, FERRINGHAM LANE,
FERRING, WEST SUSSEX, BN12 5LL

CHANGE OF USE

FOR BOLRUSH DEVELOPMENTS

DRAWING SCALE

EXISTING GROUND FLOOR 1/100

DATE MAY 2011

DRAWN T. Murray

DRAWING: 11/18/5 REVISION