



NORTH

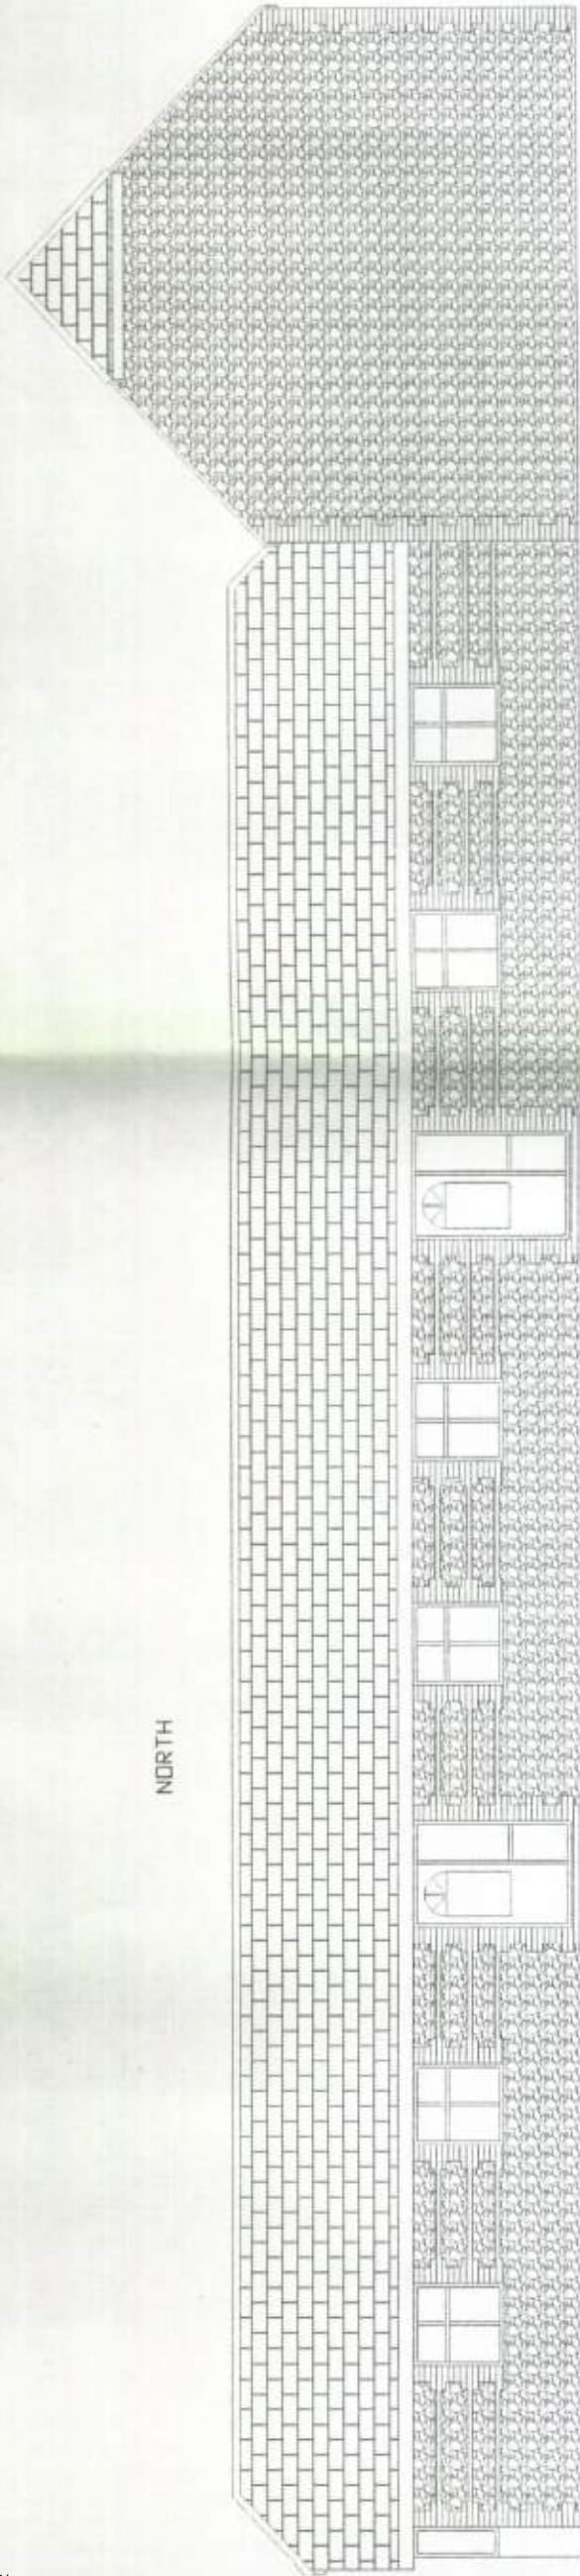

WEST

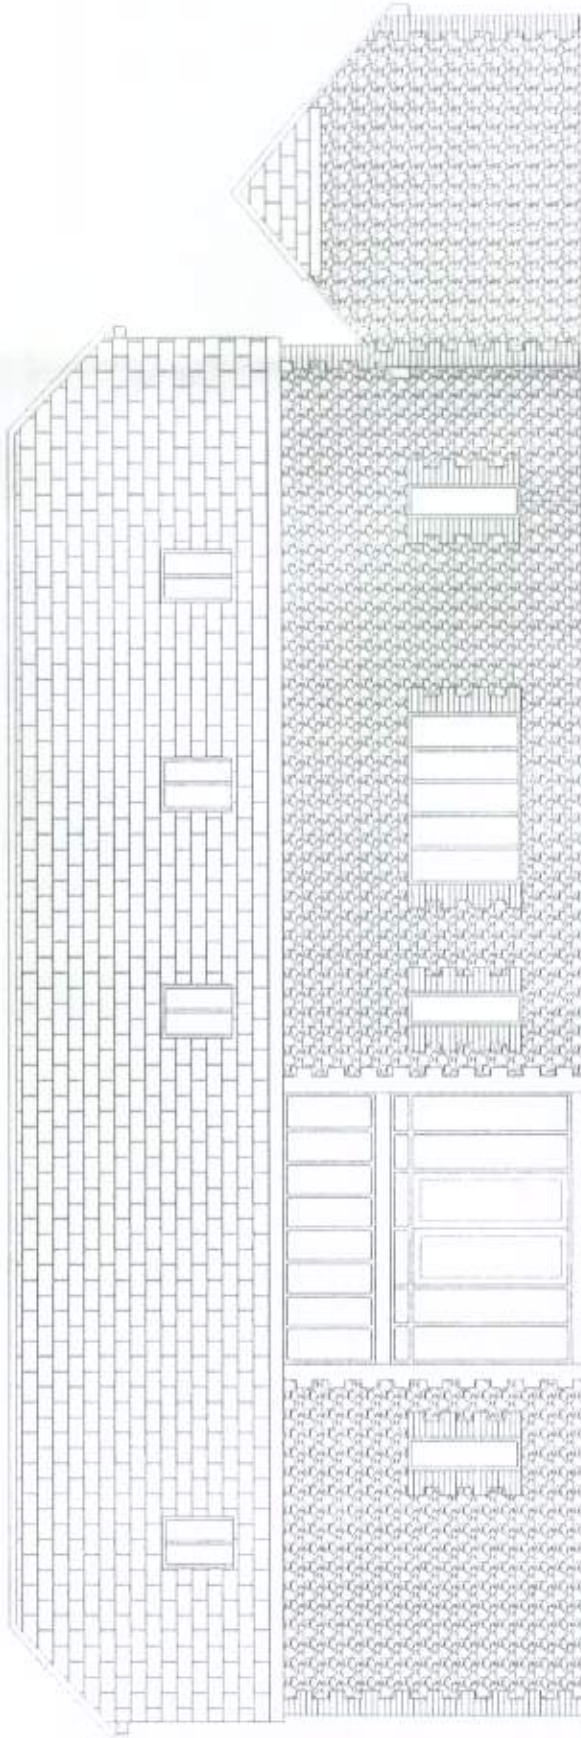

REVISIONS

Notes

1. These are computerised drawings for the purposes of obtaining planning & building regulations approvals & are based on certain overall measurements.
2. Dimensions shown must not be relied upon and must be checked on site and verified prior to commencement of work.
3. Where applicable this drawing is to be read in conjunction with other consultant drawings & calculations.
4. Do not scale from these drawings, except for planning purposes.
5. Any Work undertaken prior to Planning and Building Regulations Approval is done so entirely at the Client/Contractors own risk.

© 2007

- T. Murray

TIM MURRAY MBENG
BUILDING CONSULTANT



8 Shaw Close
Middleton - on - Sea
West Sussex, PO22 7TQ
Tel: 01243 586273

PROJECT DETAIL

THE OLD BARN, FERRINGHAM LANE,
FERRING, WEST SUSSEX, BN12 5LL

CHANGE OF USE

FOR: BOLRUSH DEVELOPMENTS

DRAWING SCALE
PROPOSED ELEVATIONS 1/100

DATE: MAY 2011

DRAWN: T. Murray

DRAWING: 11/18/3 REVISION